


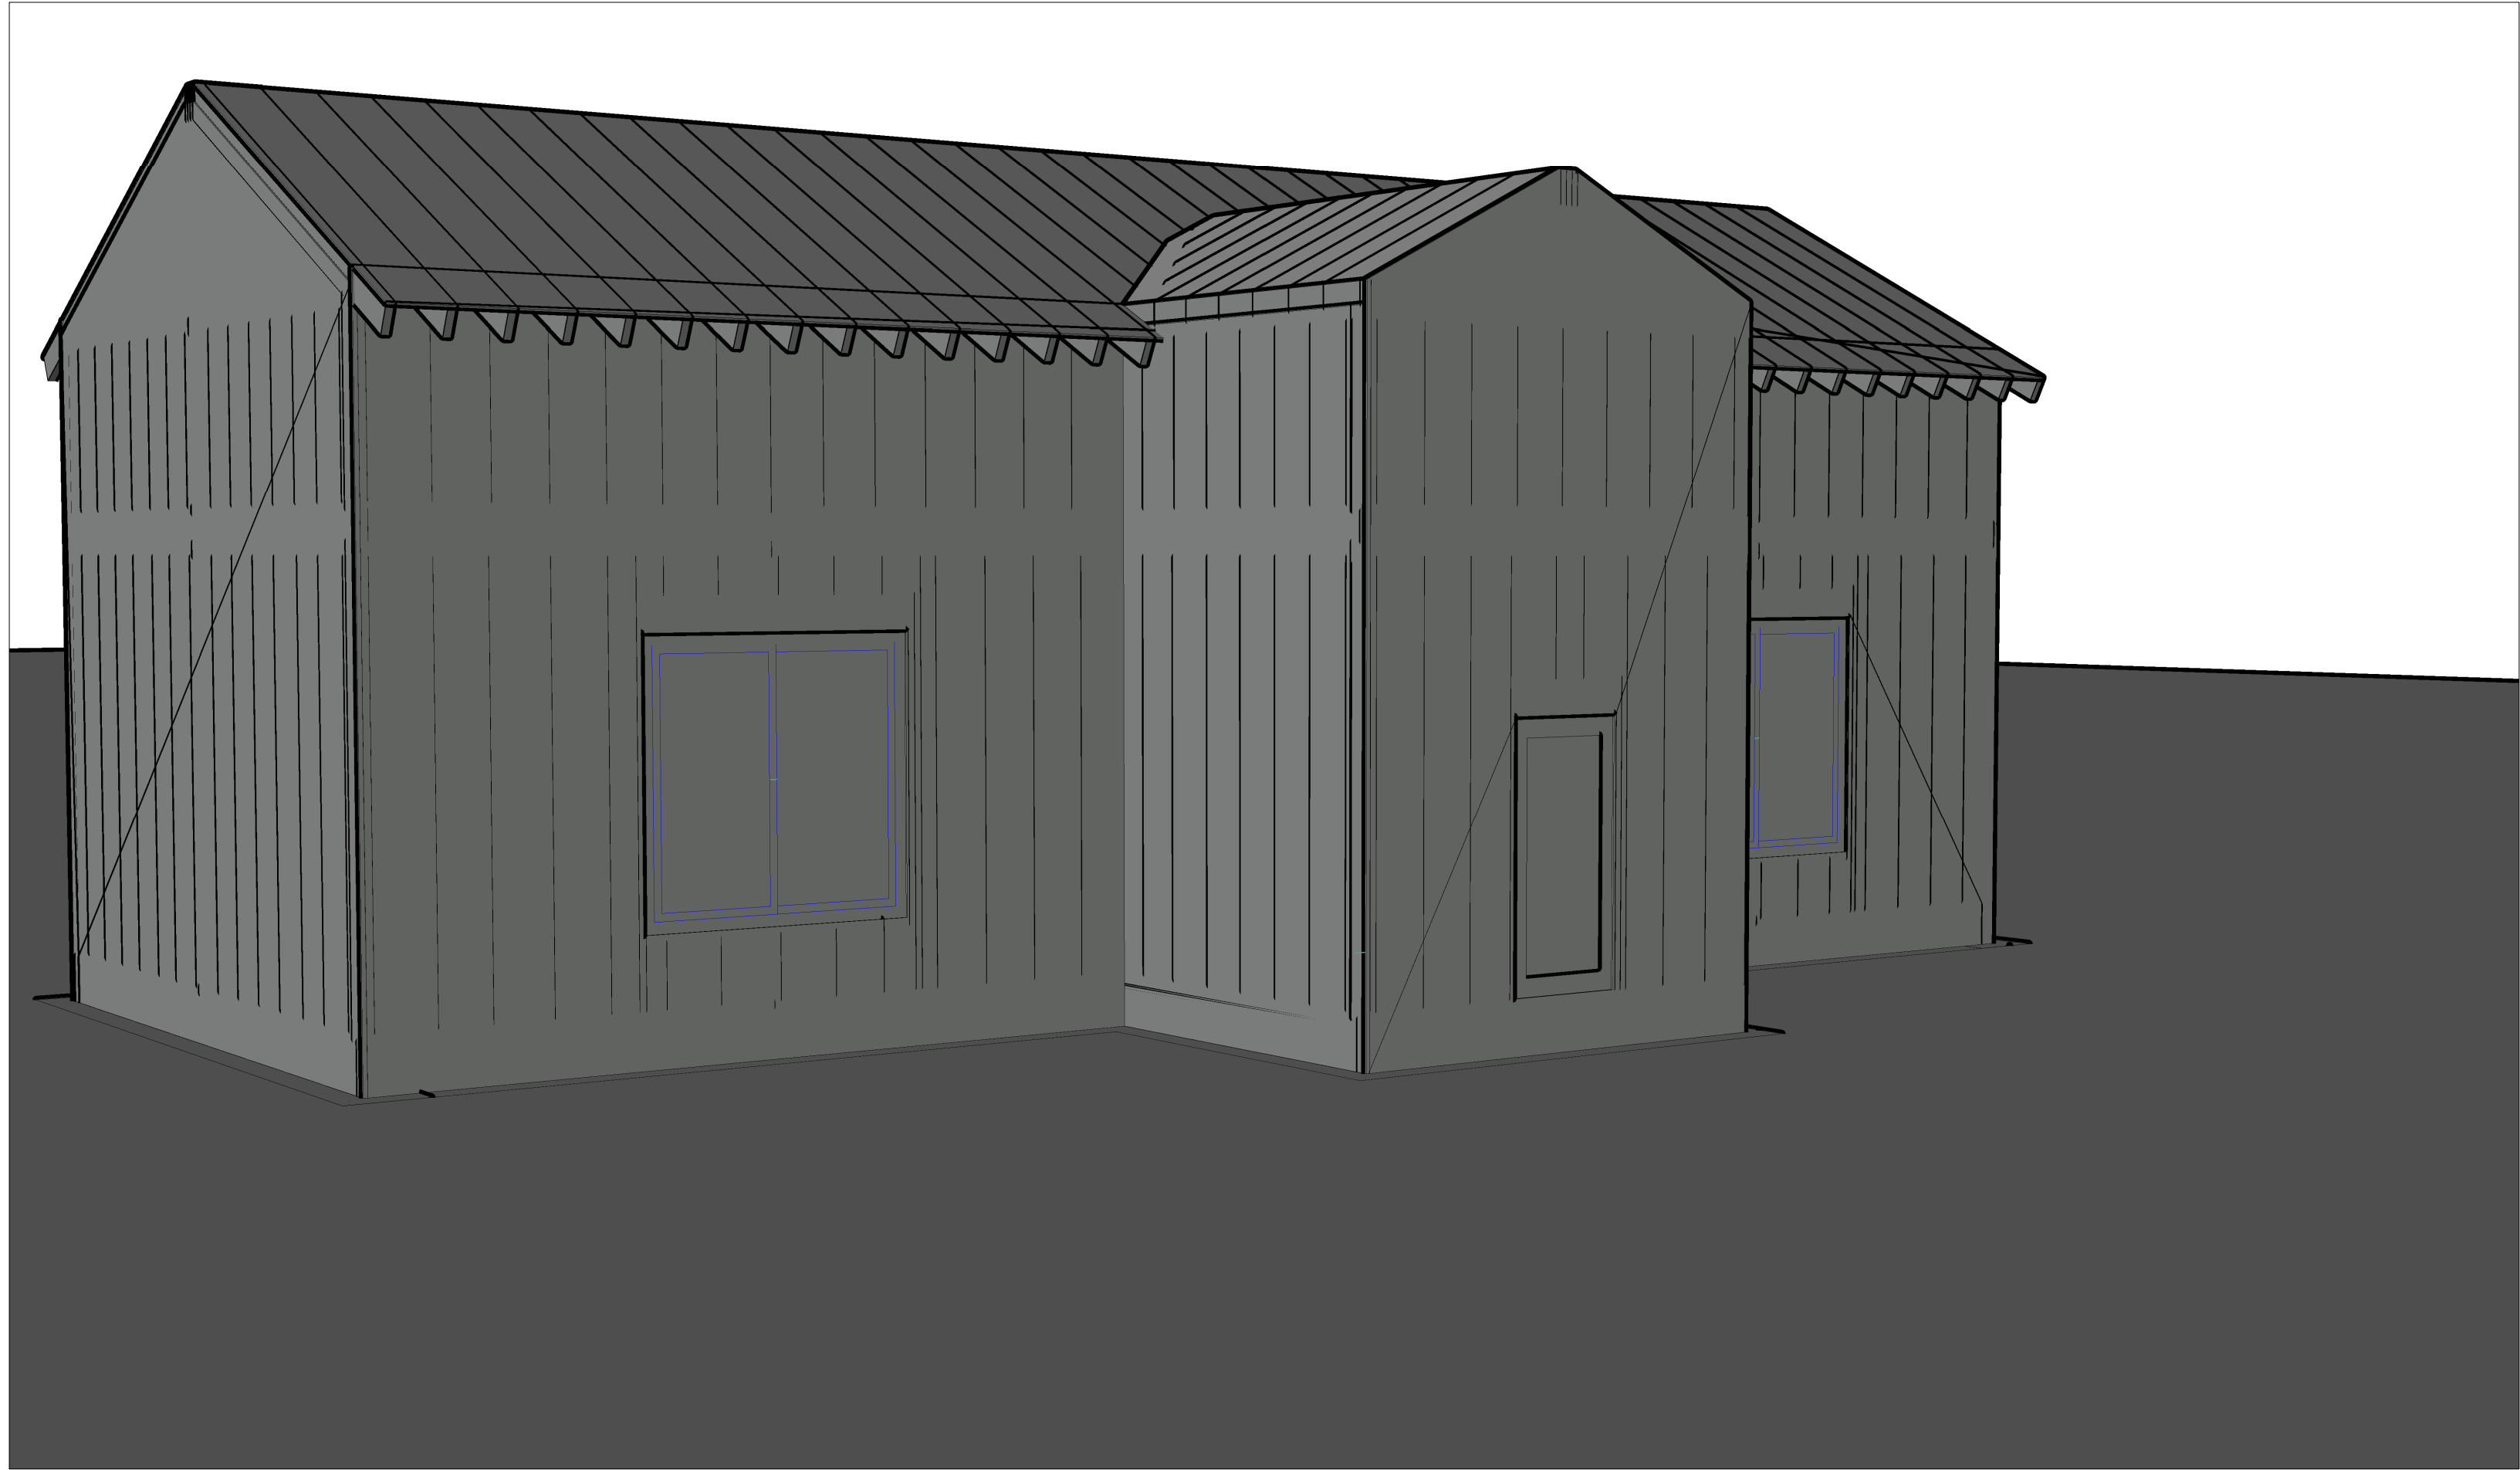


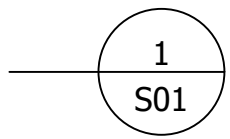



RESIDENTIAL PORTFOLIO BUILDING
CLIENT'S NAME: JOHN DOE
ADDRESS

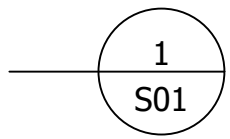

INDICATIVE 3D FRONT OF HOUSE
SCALE

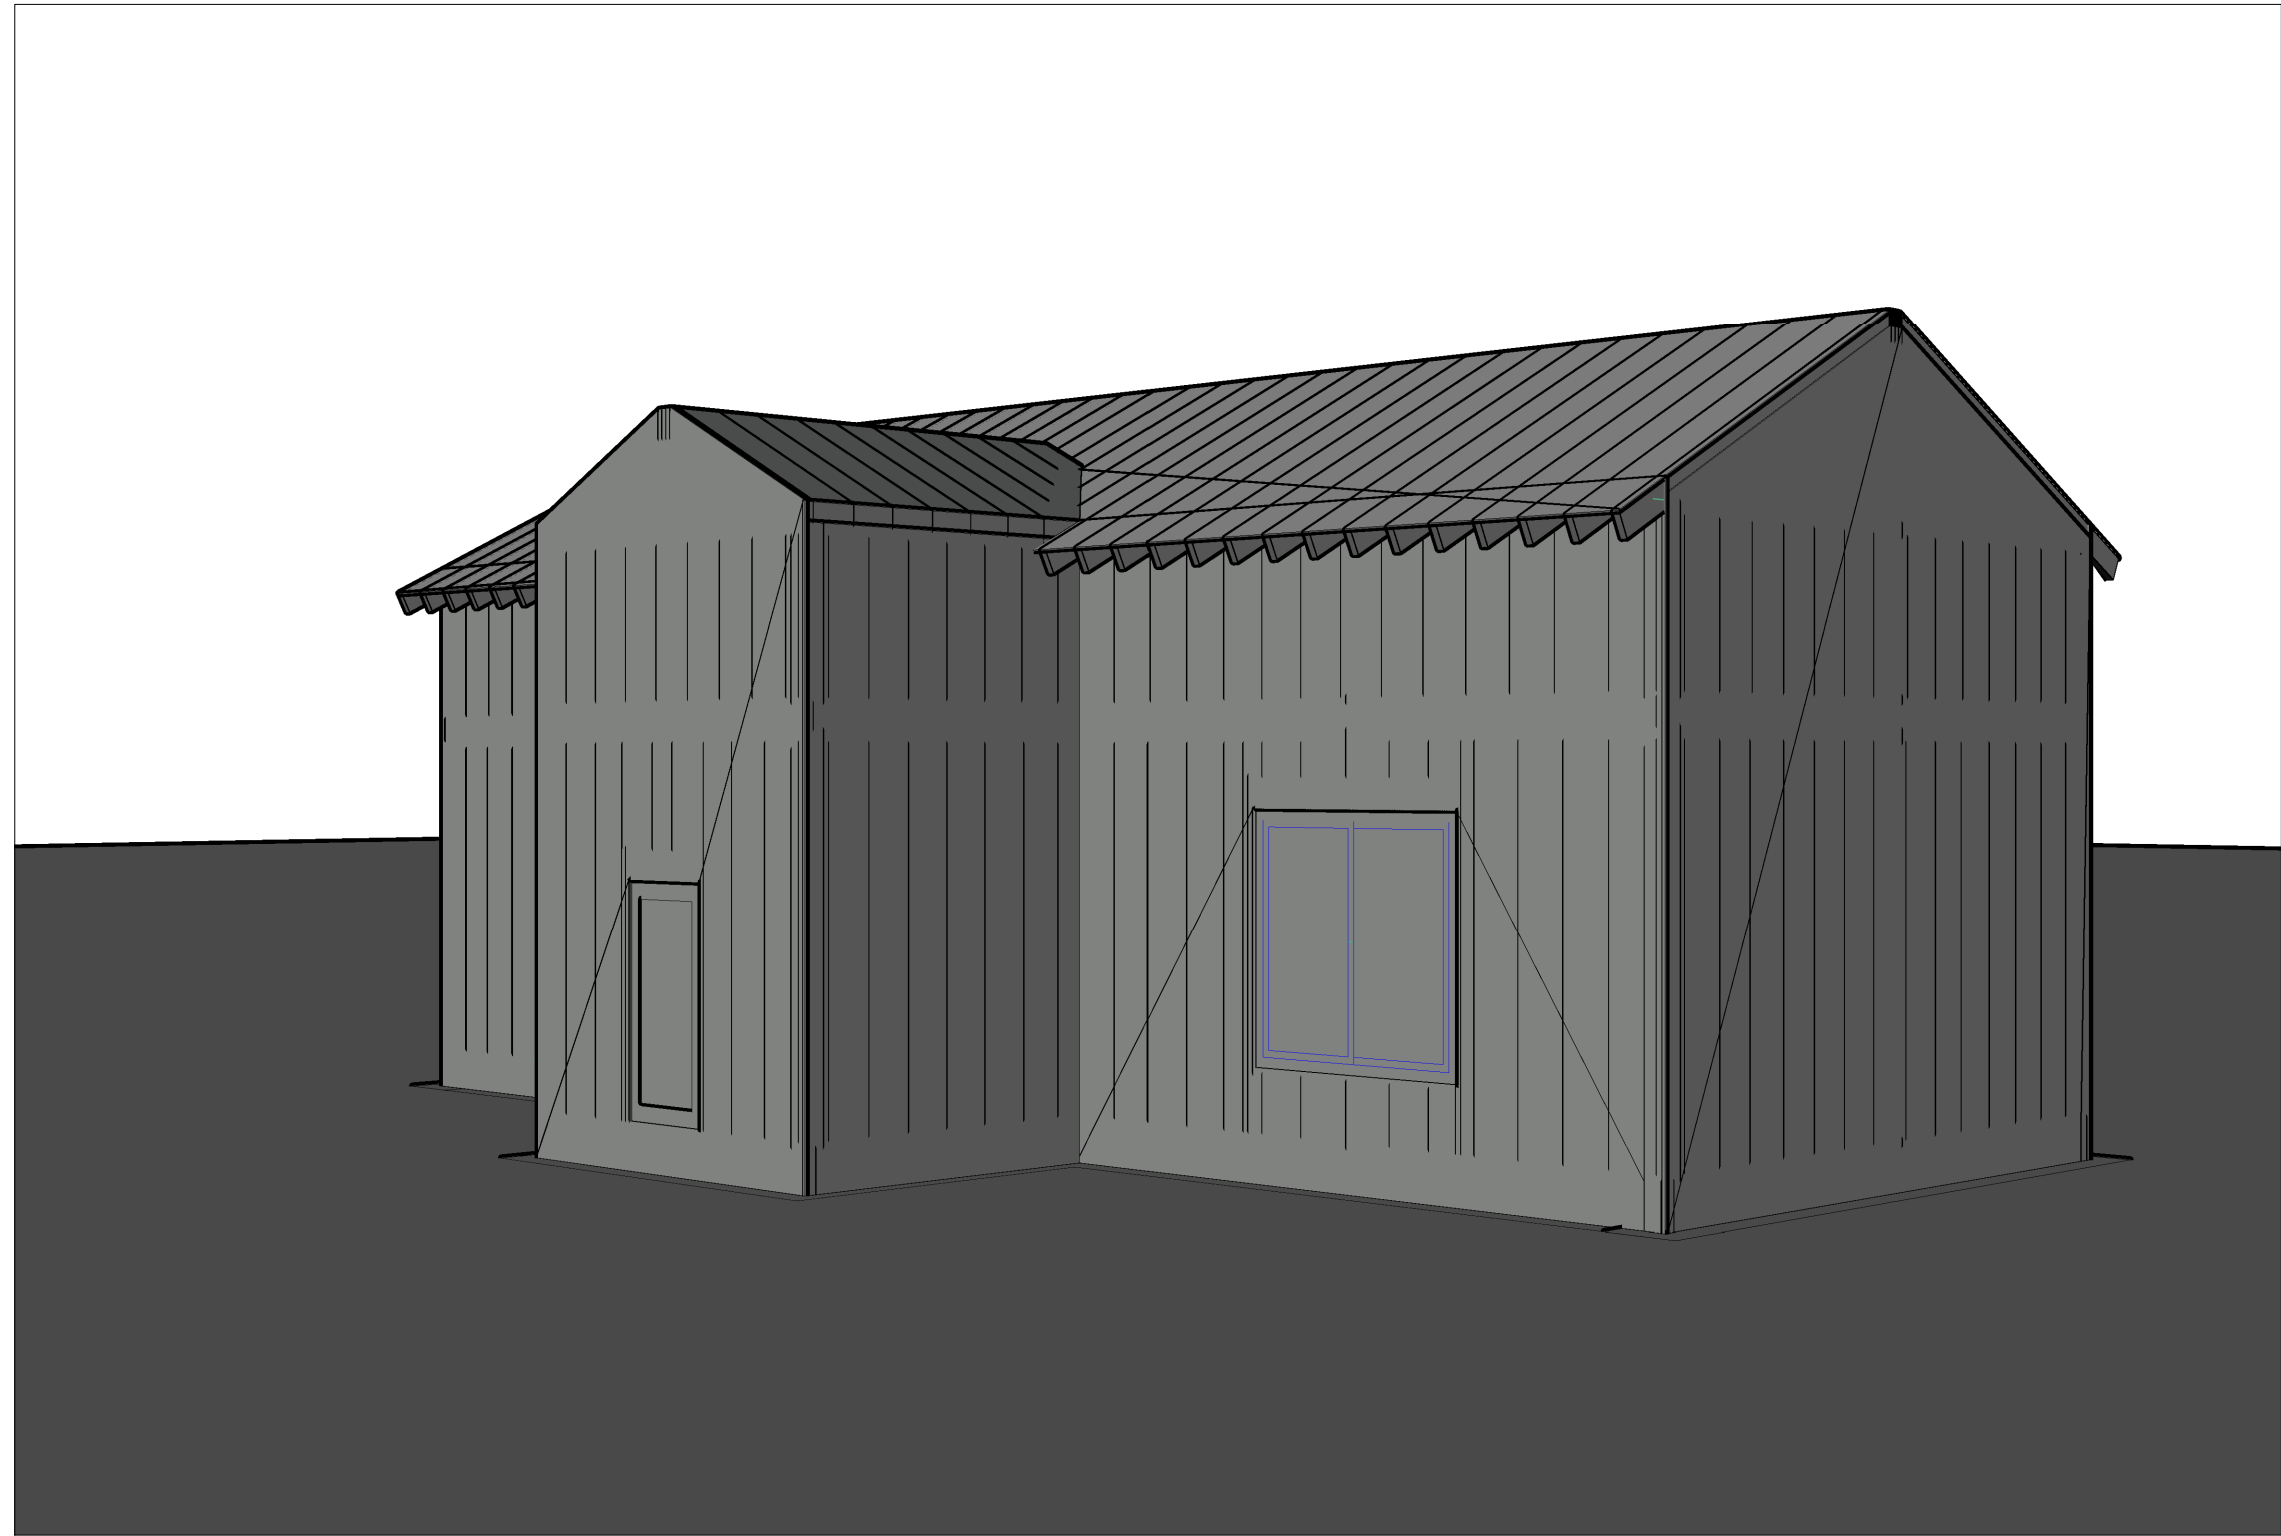

INDICATIVE 3D IMAGE 1
SCALE

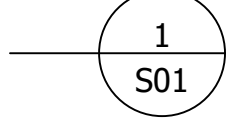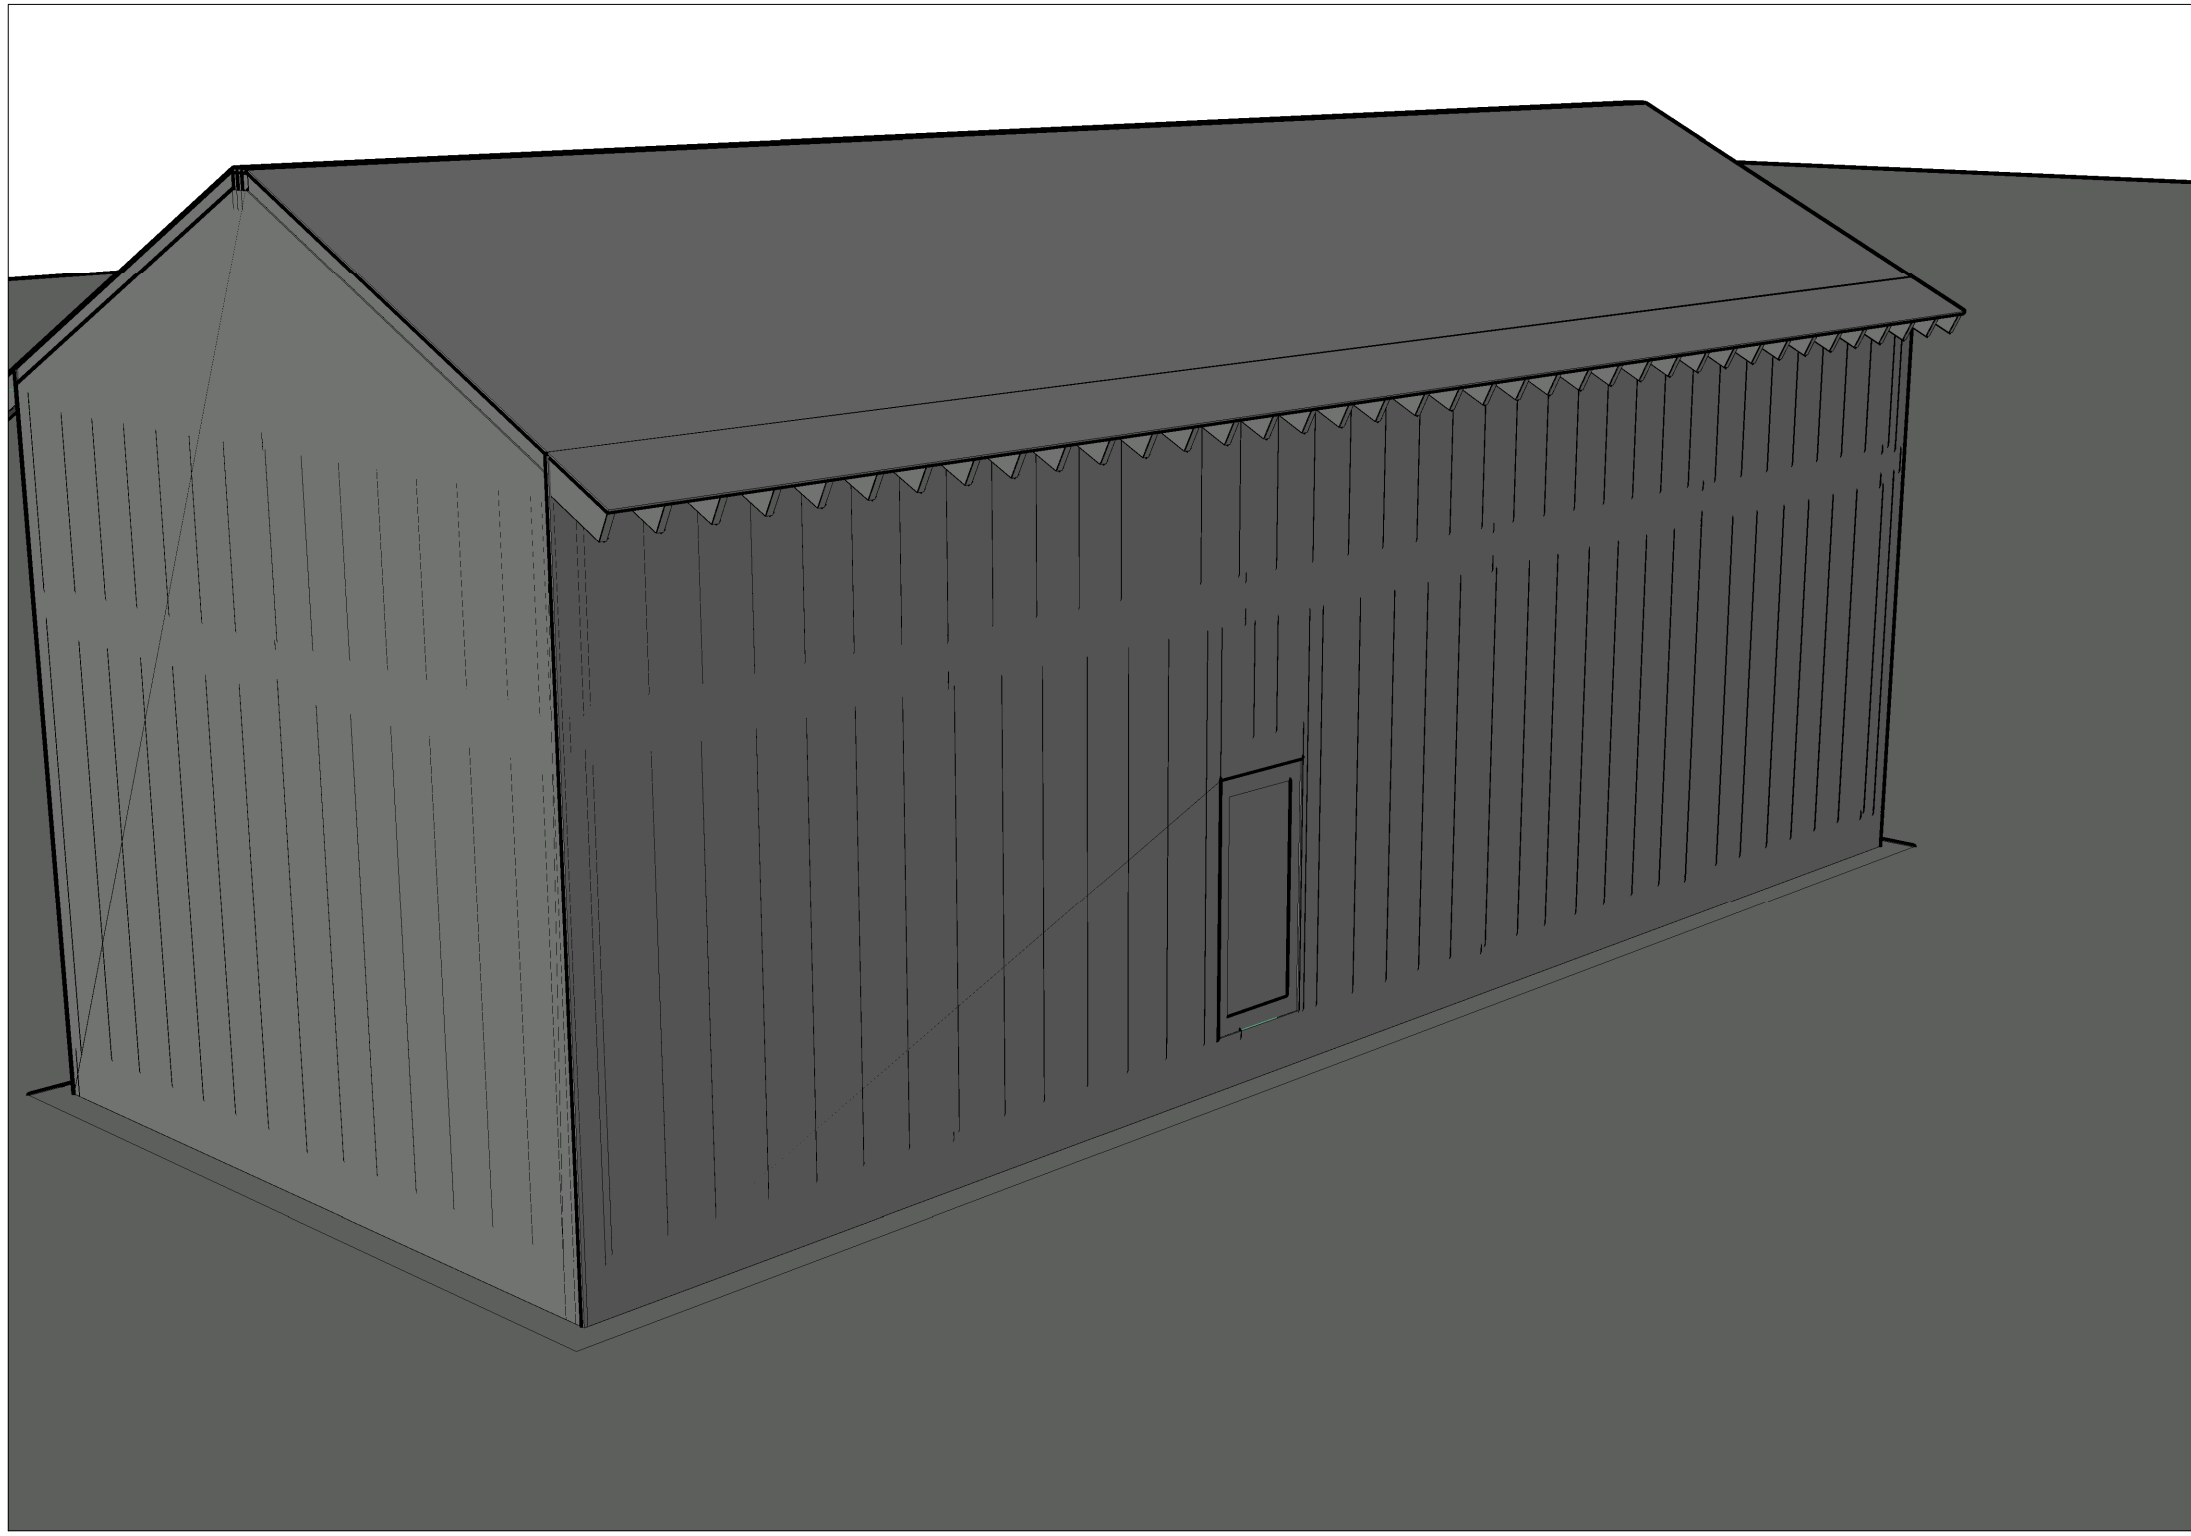

INDICATIVE 3D BACK OF HOUSE
SCALE

No.	Revision/Issue	Date
-----	----------------	------

N
D
C

CREATED BY
NICK CORONA

NEW HOUSE

ADDRESS LOCATION

PROJECT #	00000001
SHEET SIZE	A1
DATE	03/31/2025
ISSUE	BUILDING CONSENT

N


0

DRAWING TITLE:
ARCHITETURAL

SHEET:
A01

DRAWING TITLE:

RESIDENTIAL PORTFOLIO BUILDING
CLIENT'S NAME: JOHN DOE
ADDRESS

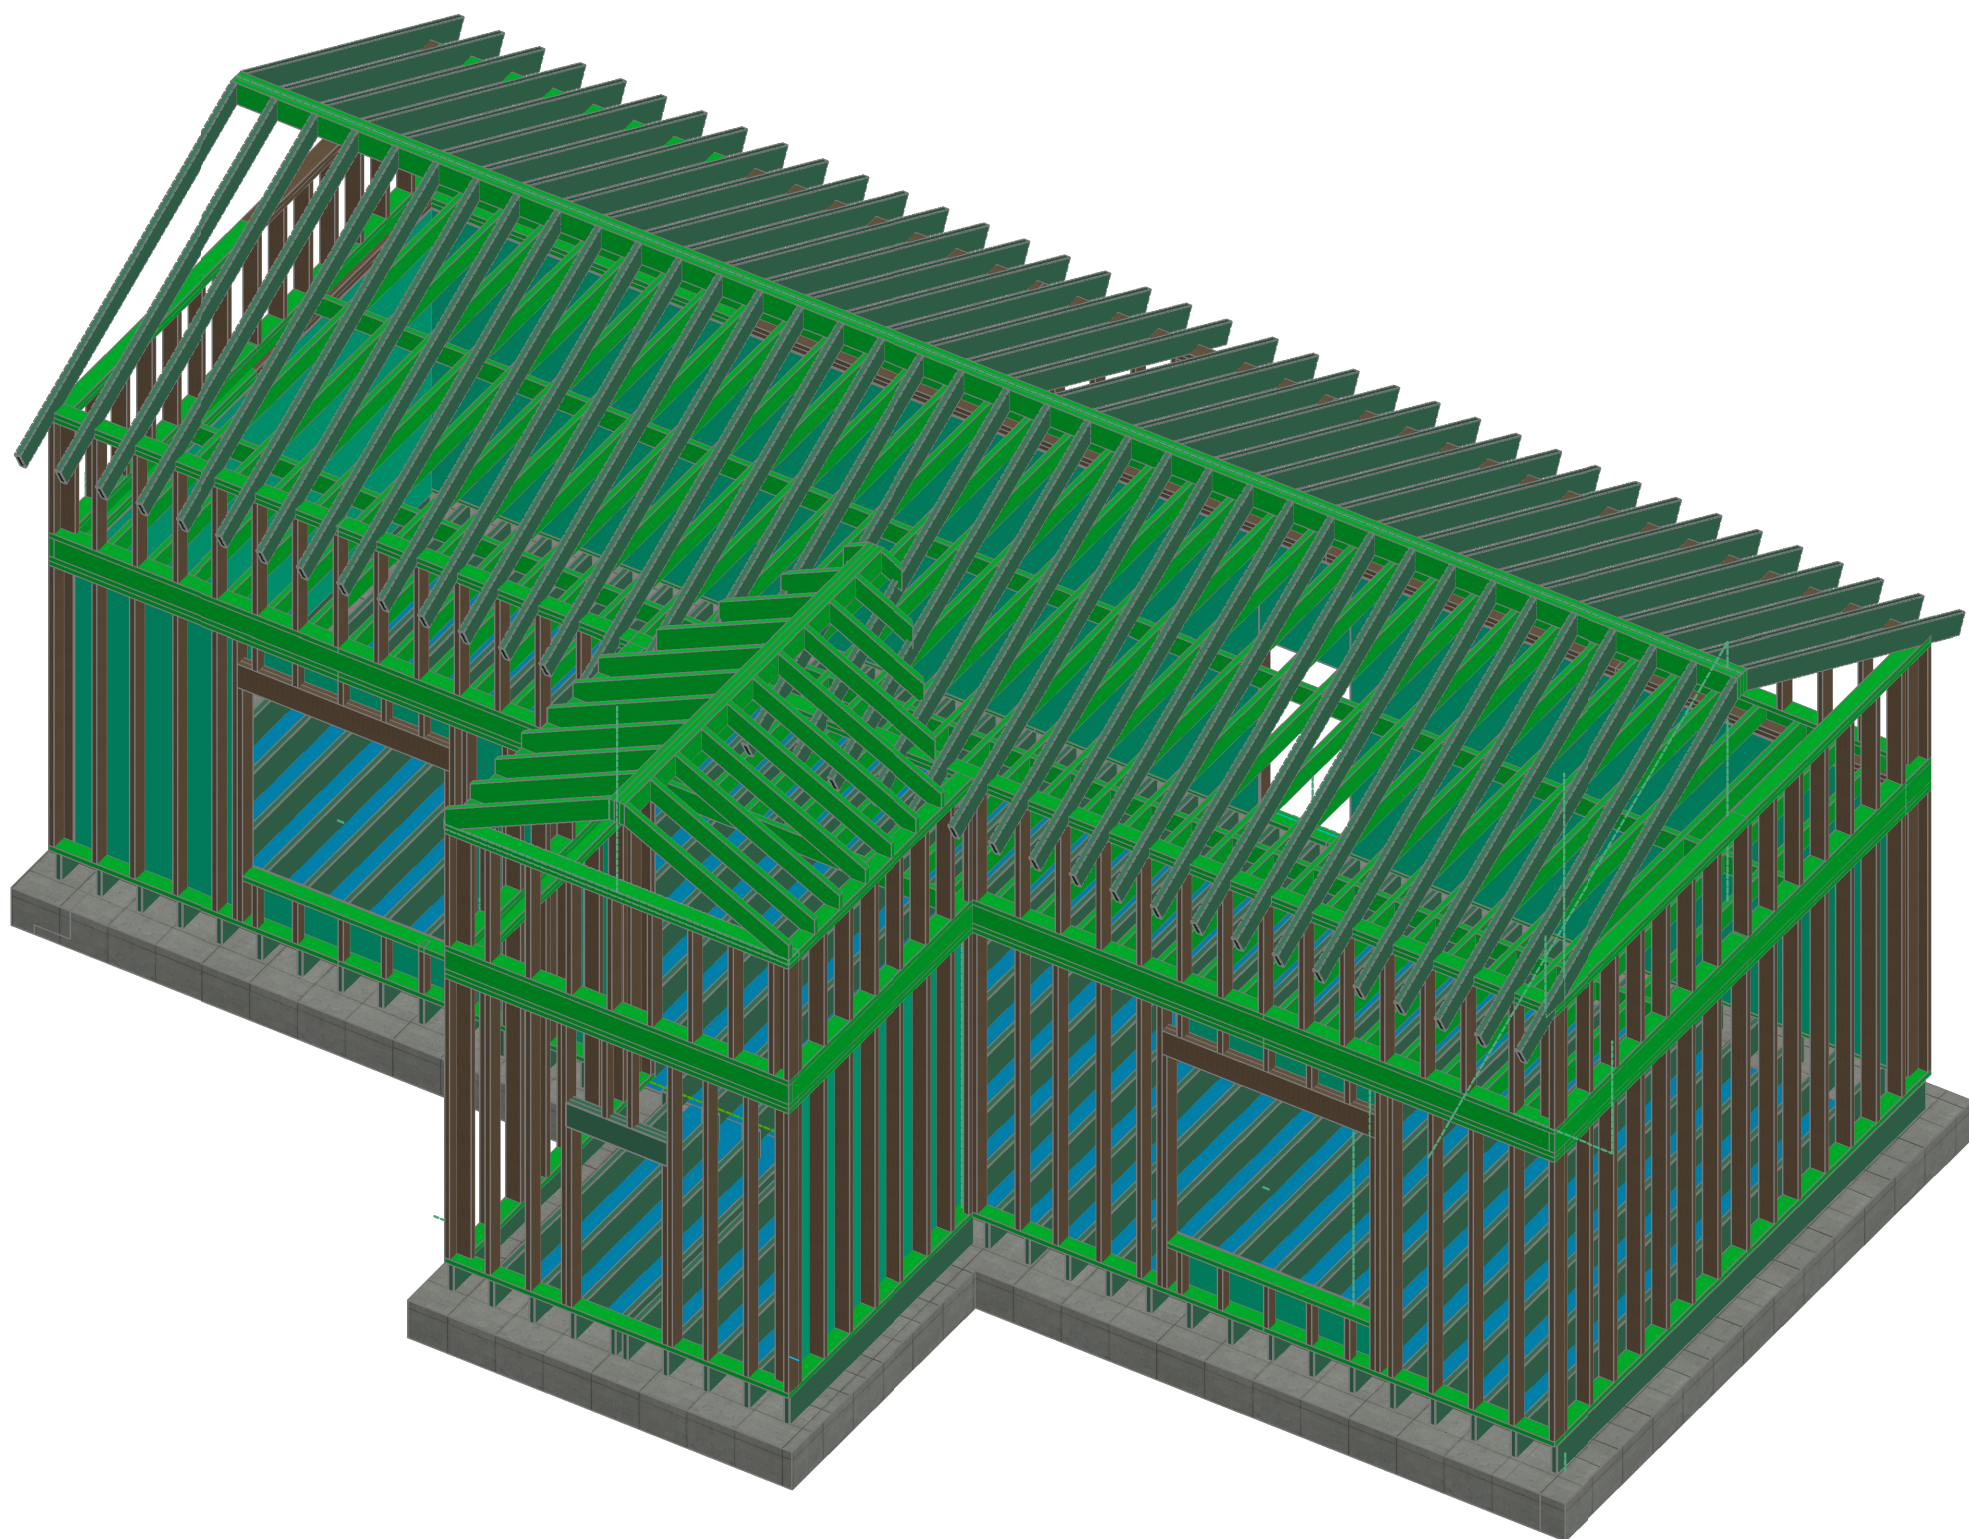


GENERAL NOTES:
UNLESS OTHERWISE INDICATED ALL DIMENSIONS ARE GIVEN IN IMPERIAL- FEET & INCHES. DO NOT SCALE OFF DRAWINGS.

The Design, information & technical detailing contained herein is copyright of structural engineer. any adaption, distribution, or any form of reproduction of these works, in any part or in their entirety is prohibited.

PROJECT INFORMATION

Territorial Authority: LOS ANGELES COUNTY

1
S01
INDICATIVE 3D IMAGE 1
SCALE

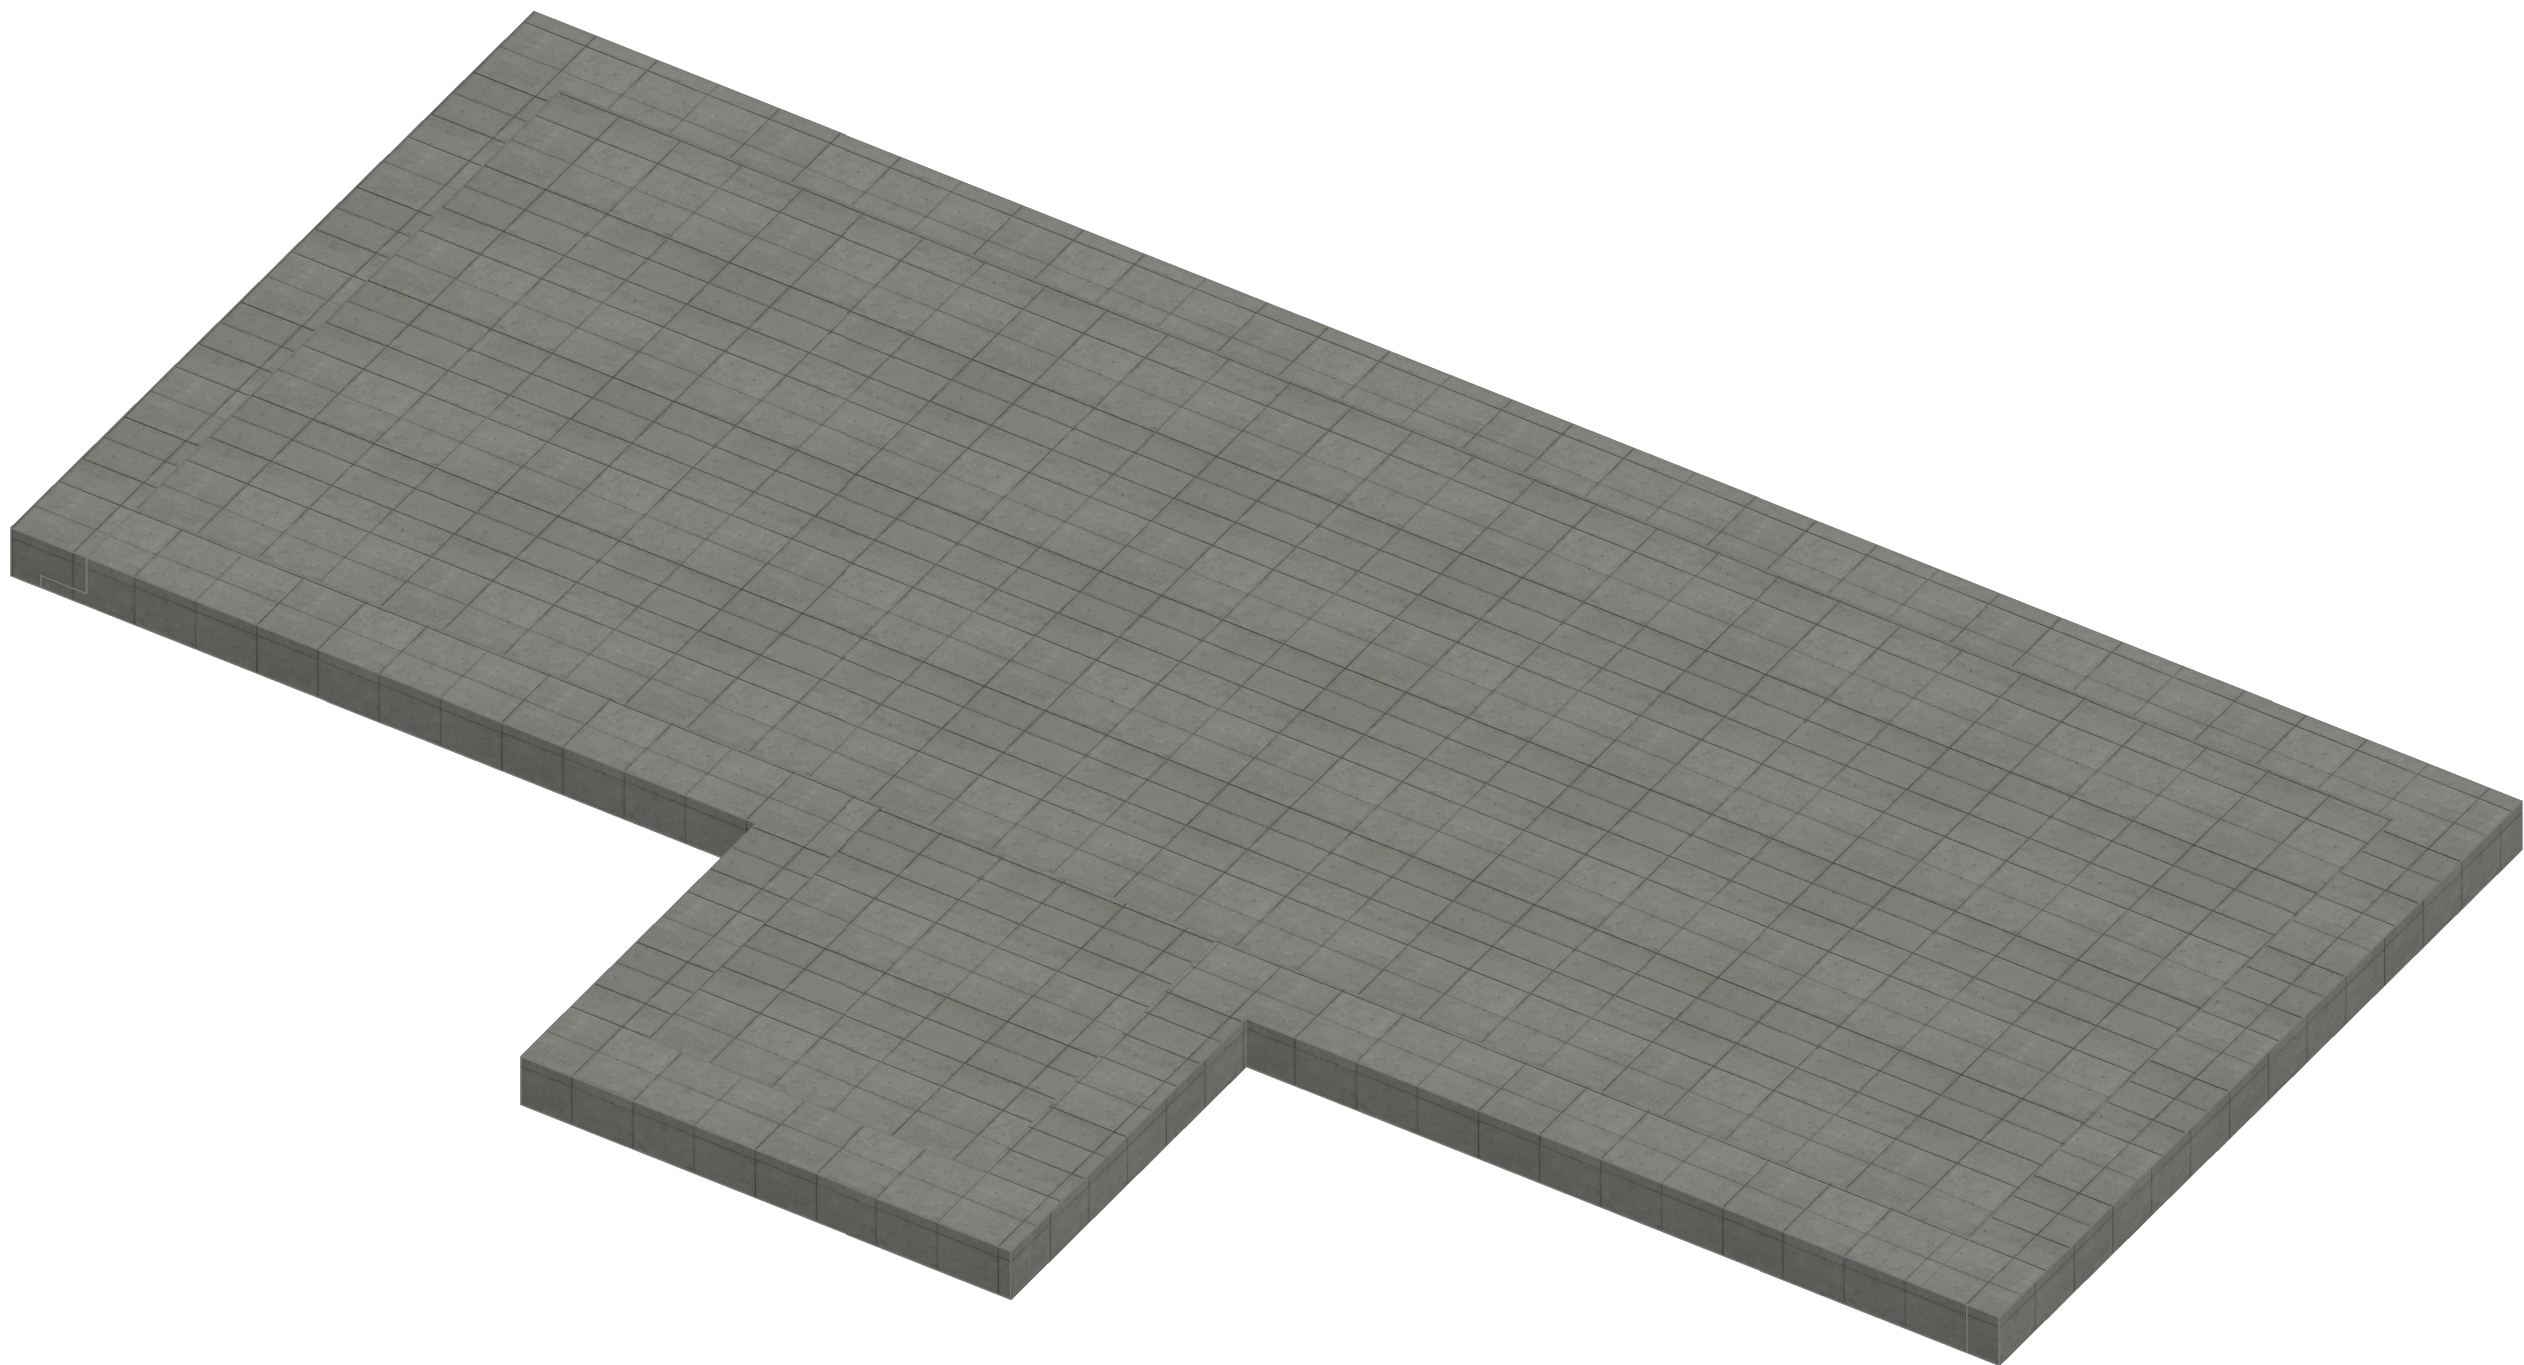

2
S01
INDICATIVE 3D IMAGE 2
SCALE

No.	Revision/Issue	Date
-----	----------------	------

N
D
C

CREATED BY
NICK CORONA

NEW HOUSE

ADDRESS LOCATION

PROJECT #	00000001
SHEET SIZE	A1
DATE	03/31/2025
ISSUE	BUILDING CONSENT

N


DRAWING TITLE:

STRUCTURAL



SHEET:

S01


DRAWING TITLE:

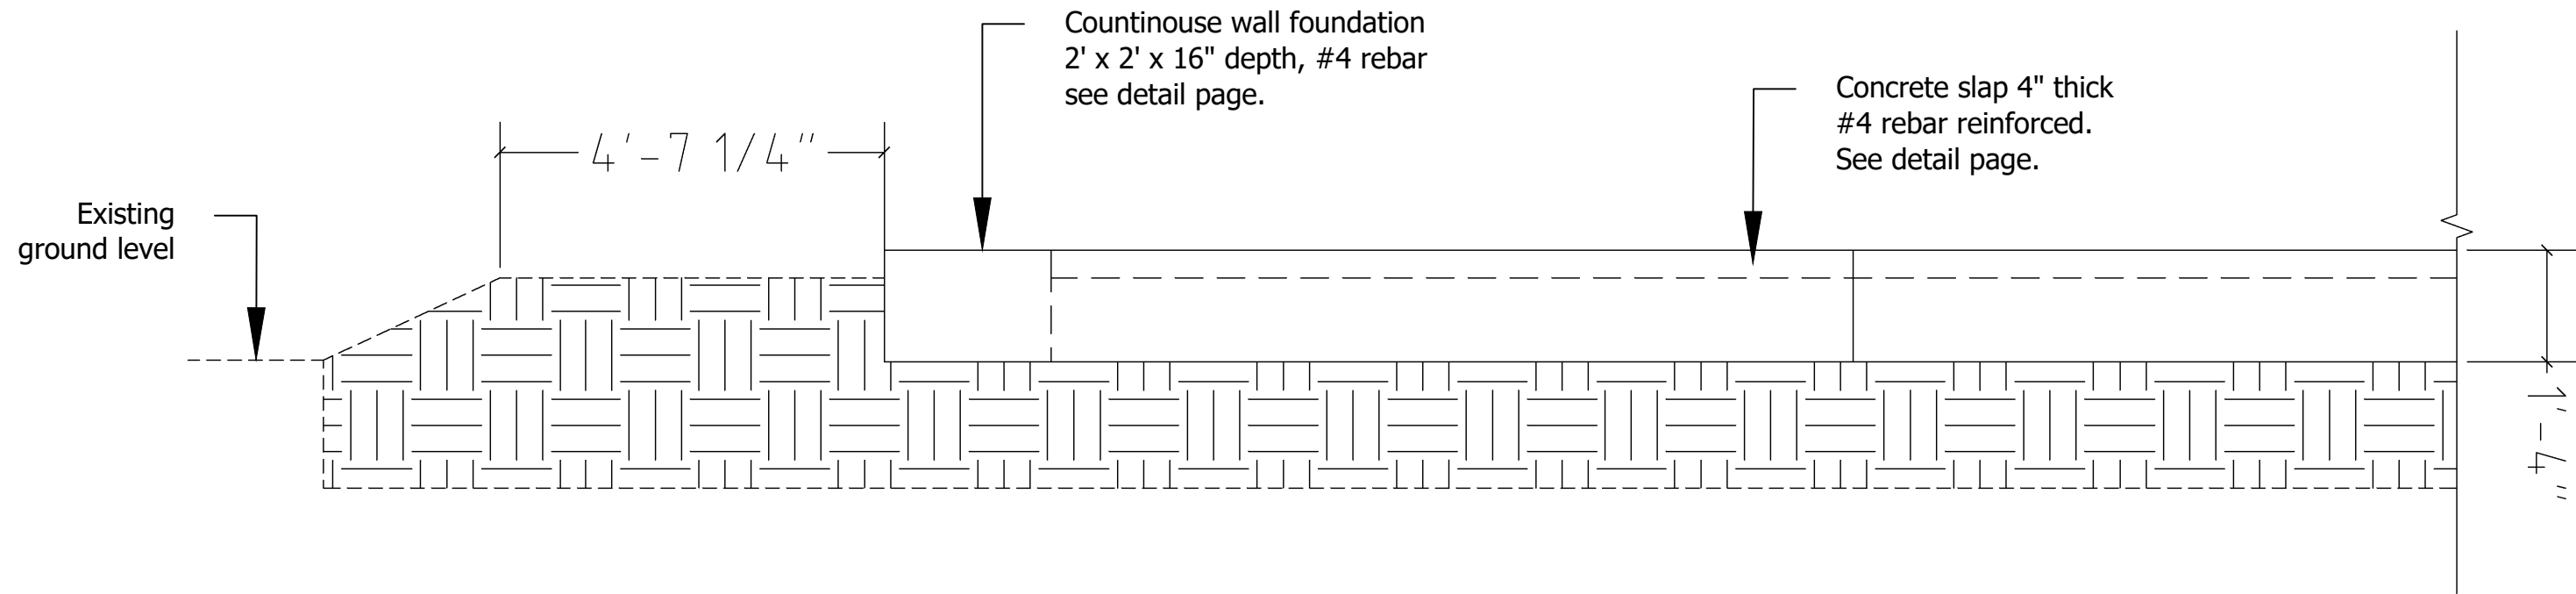


Detail
SCALE: 3/8"=1' 0"

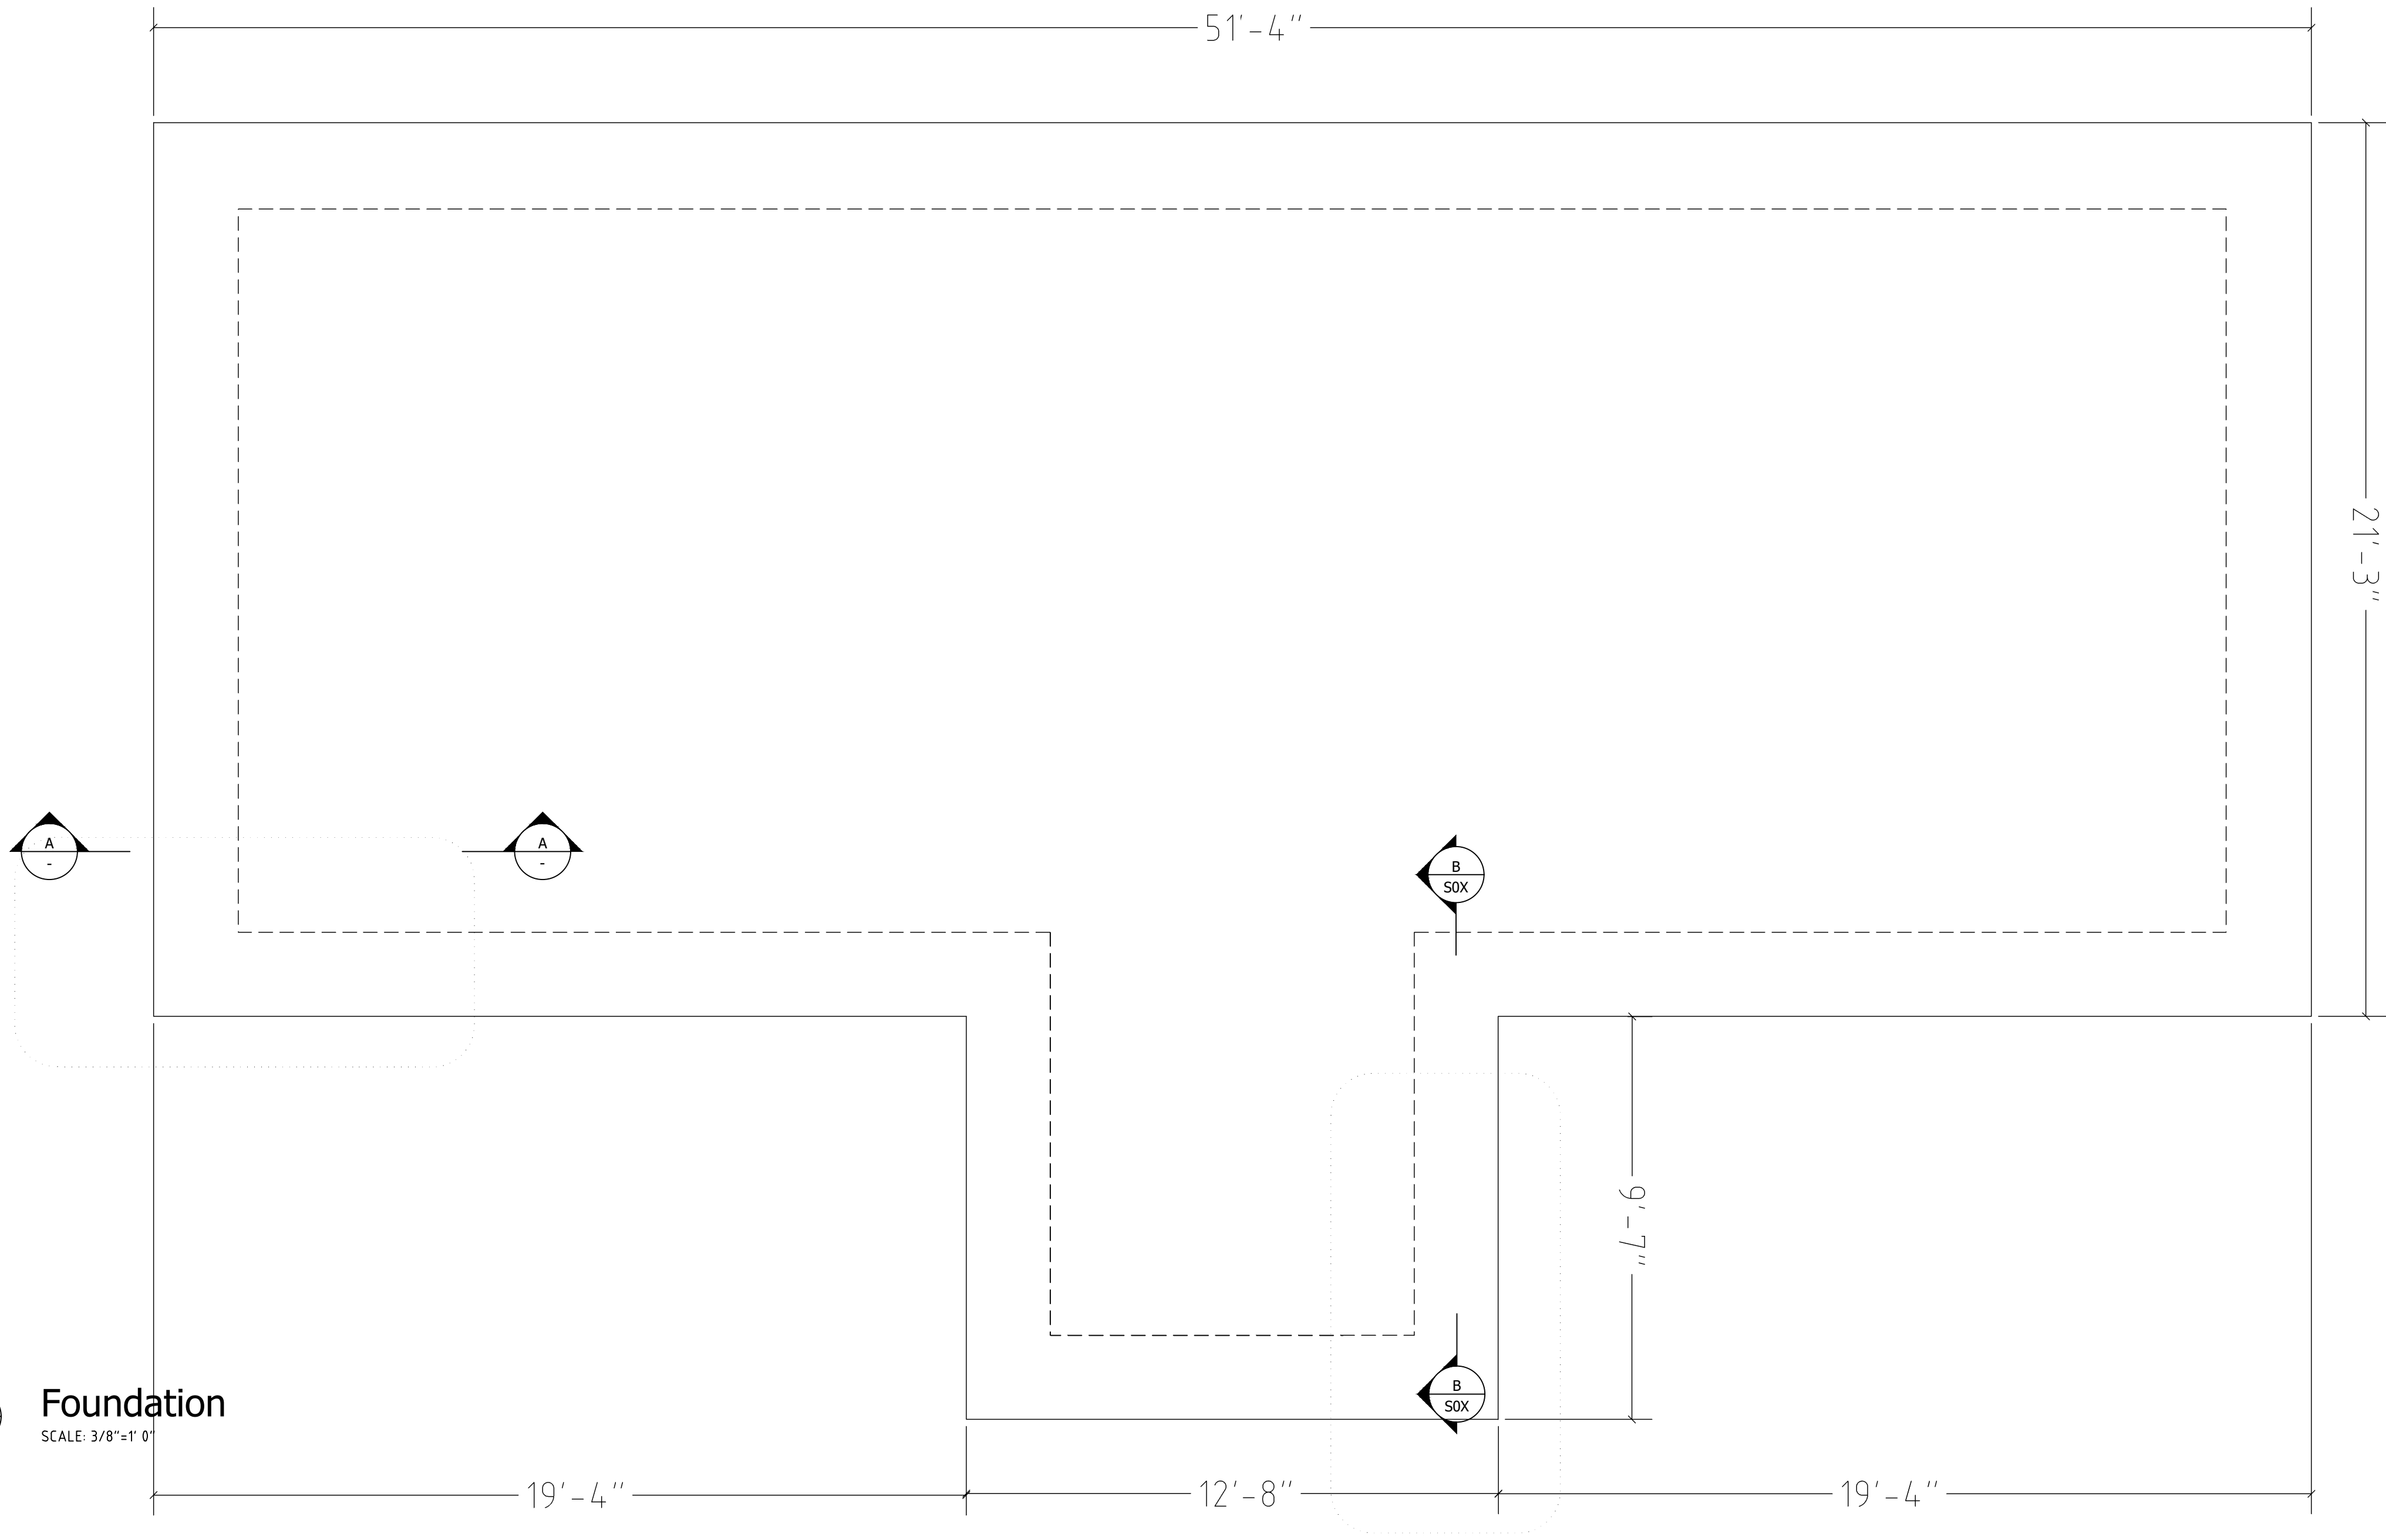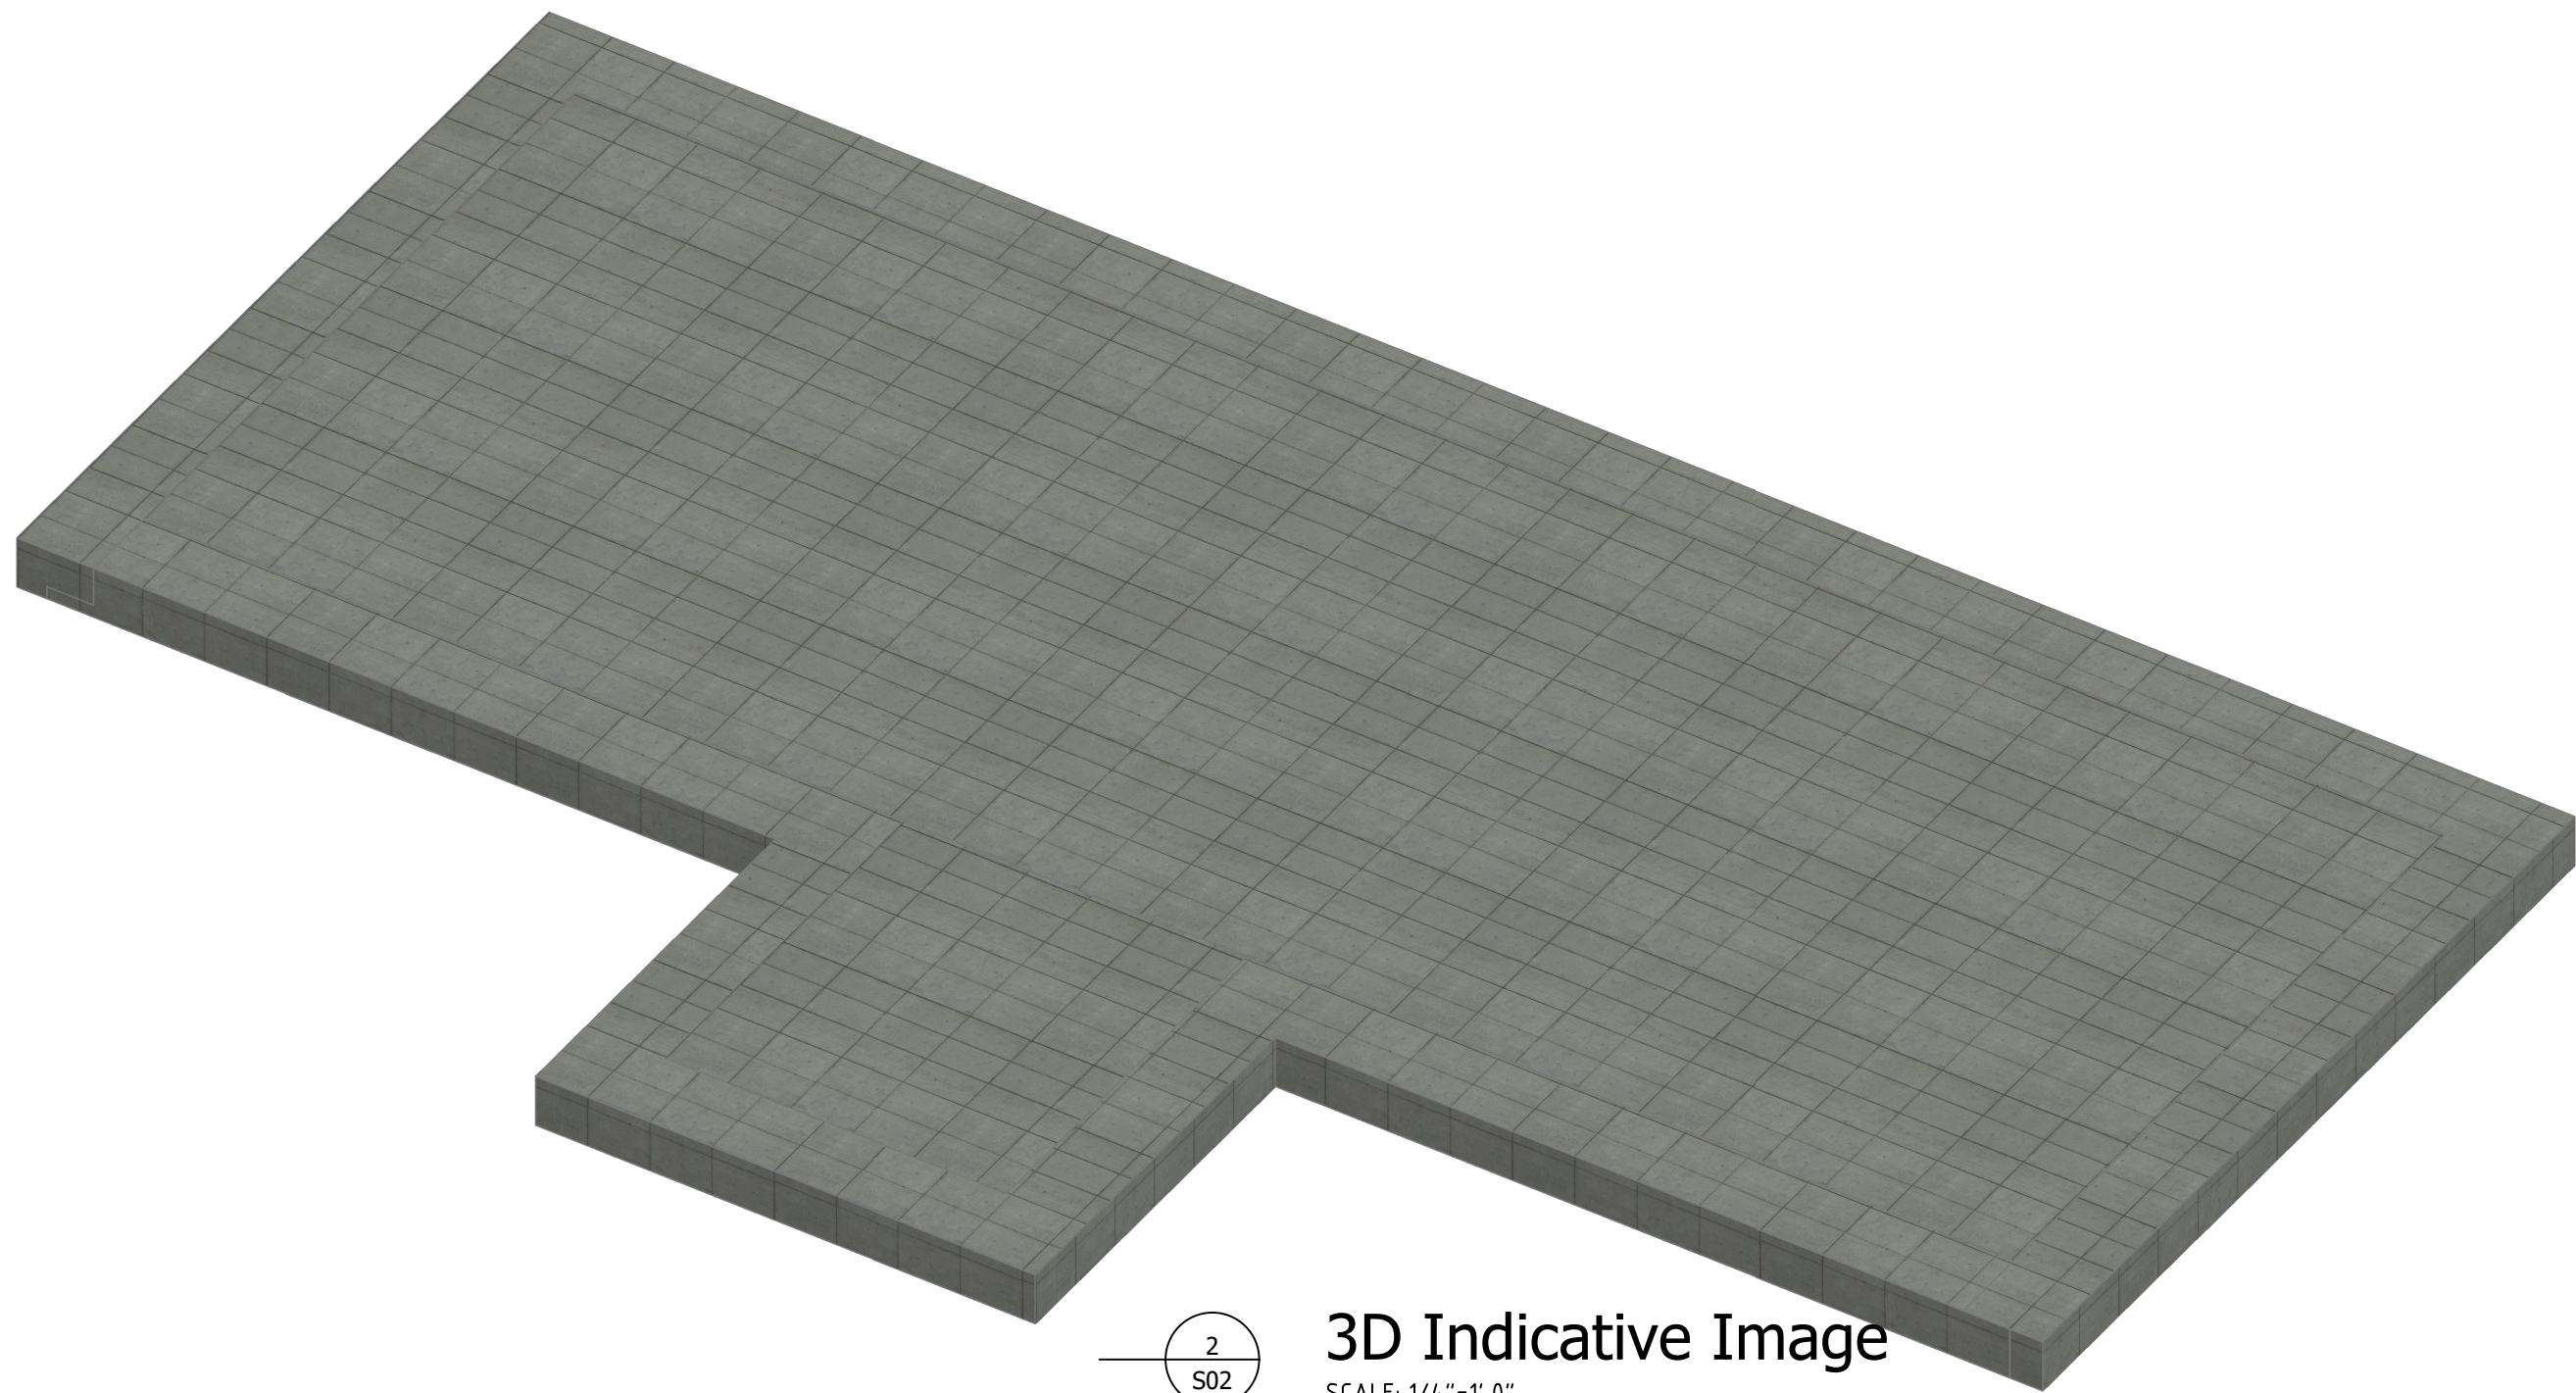

No.	Revision/Issue	Date
N D C CREATED BY NICK CORONA		
NEW HOUSE ADDRESS LOCATION		
PROJECT #	00000001	
SHEET SIZE	A1	
DATE	03/31/2025	
ISSUE	BUILDING CONSENT	
N		
DRAWING TITLE: STRUCTURAL		
SHEET:	DRAWING TITLE:	
S02		

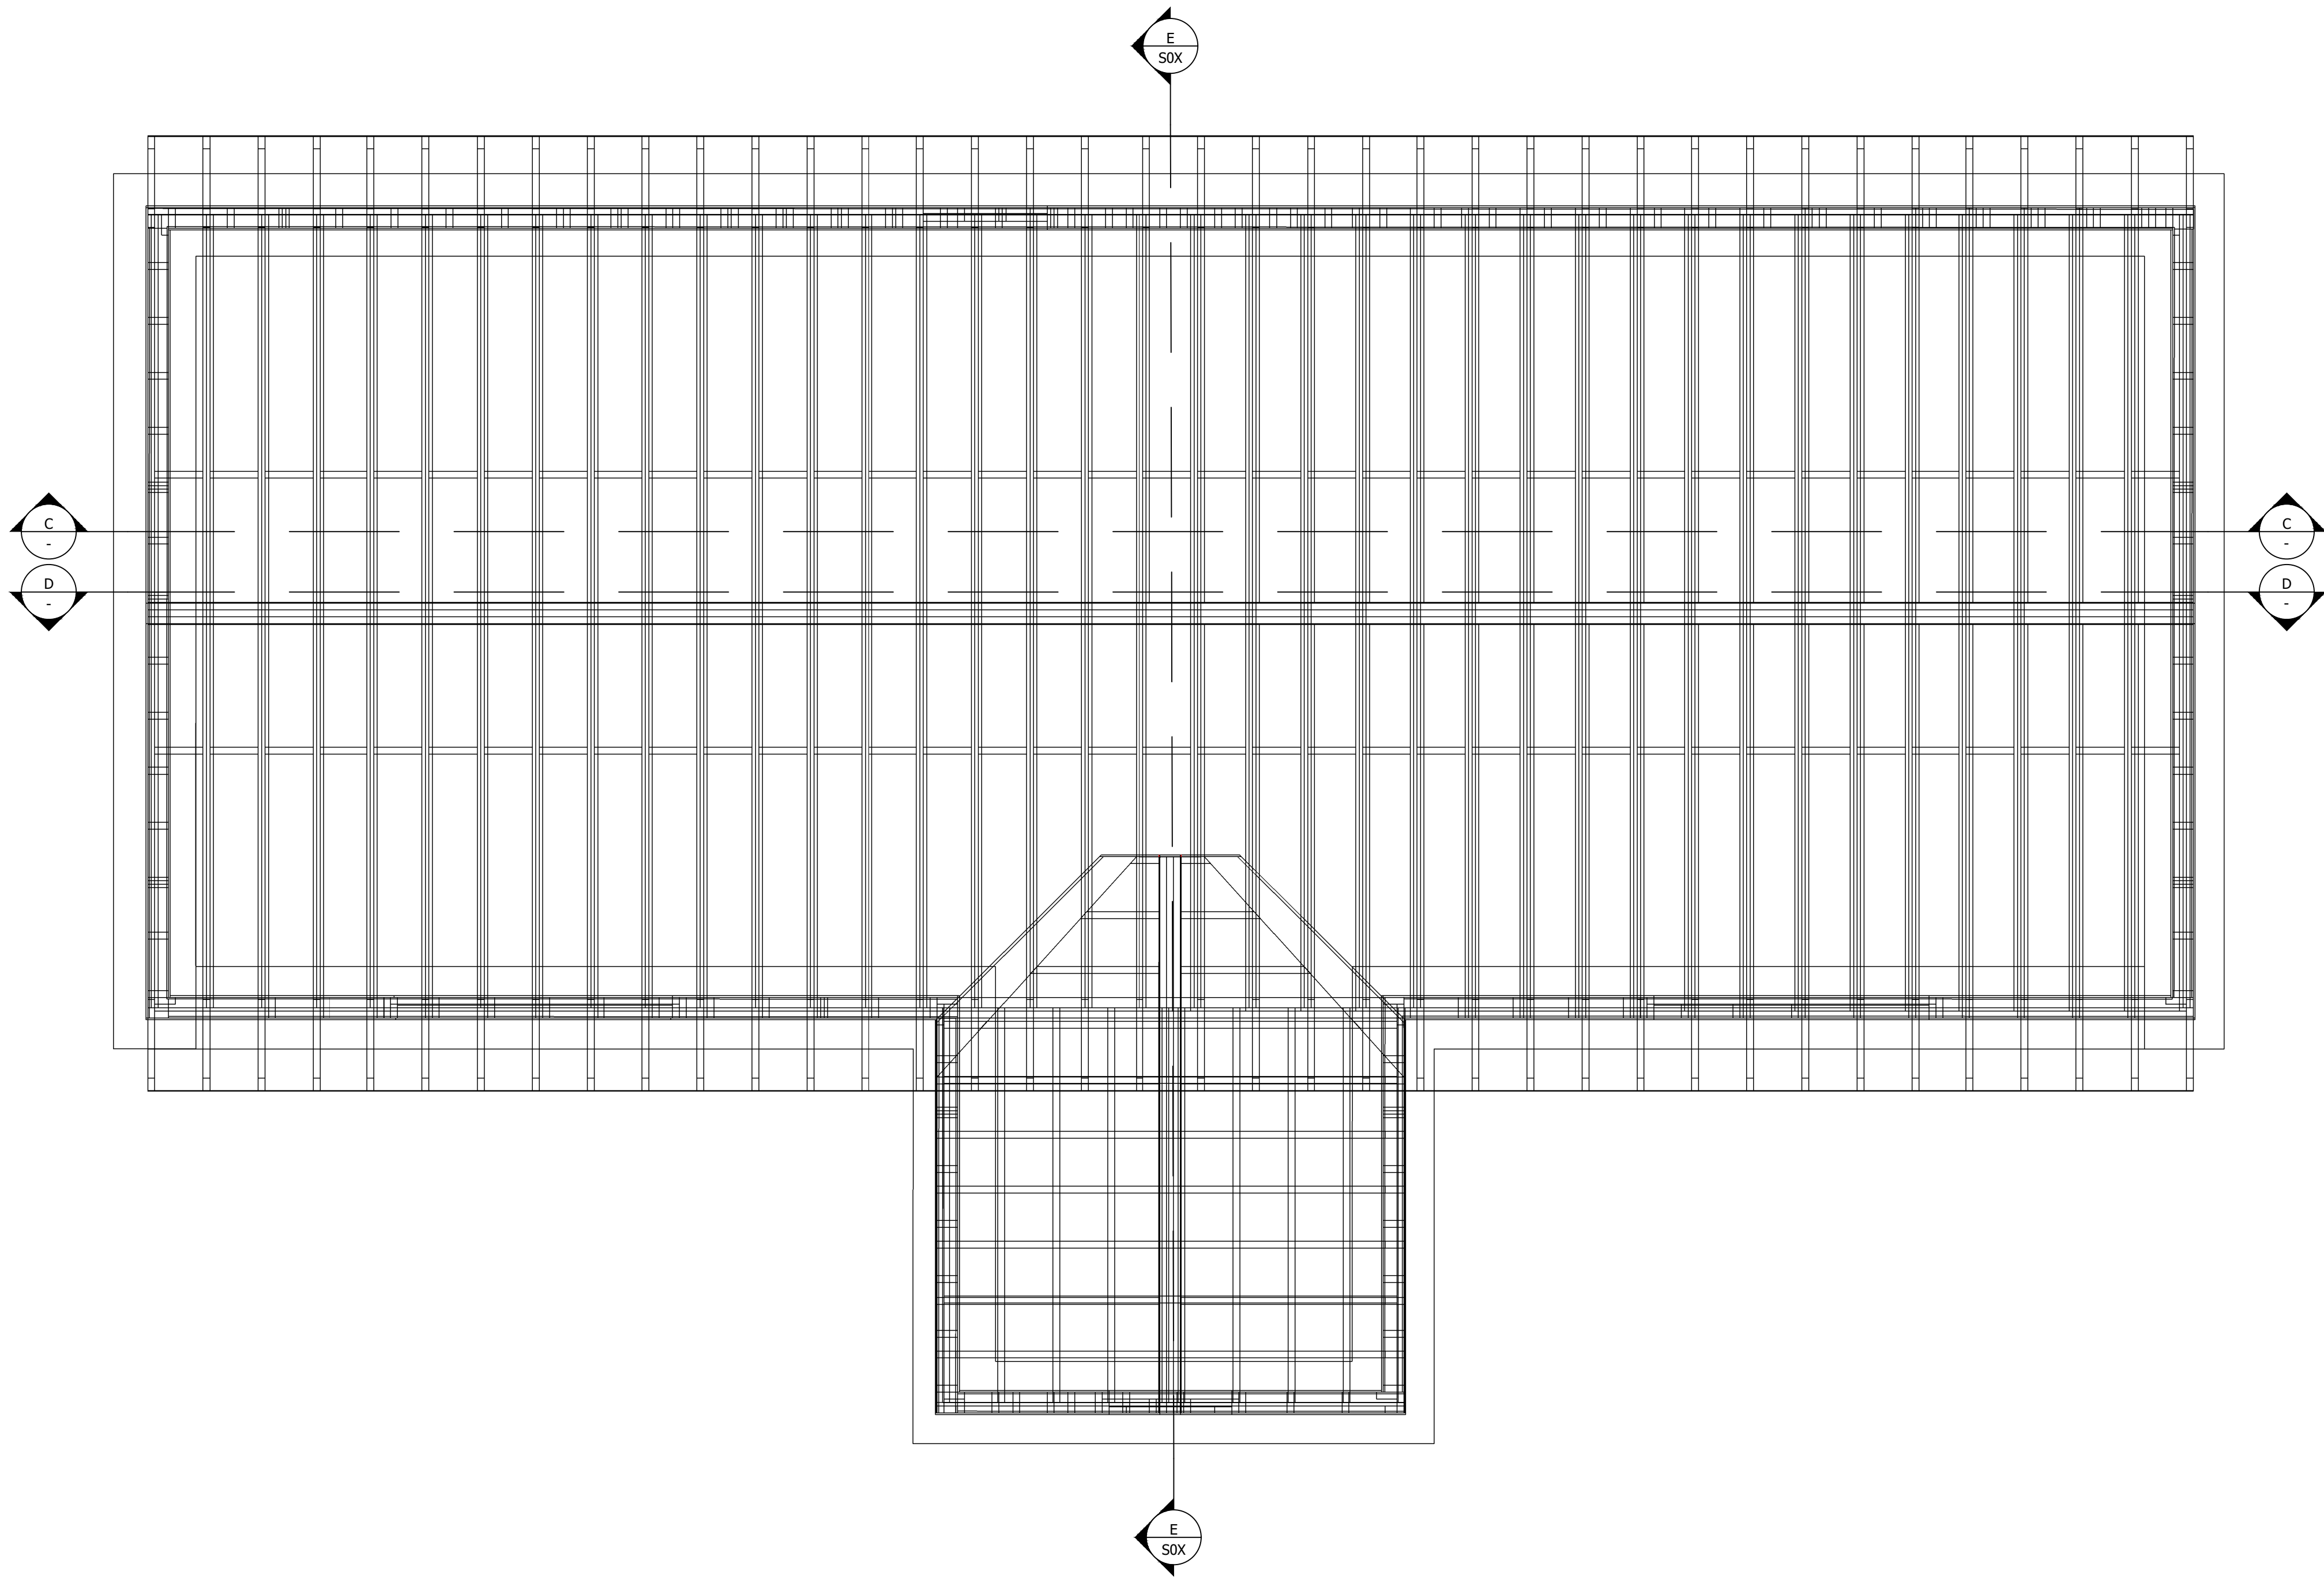




1
2D INDICATIVE TOP VIEW IMAGE
SCALE: 3/8"=1' 0"

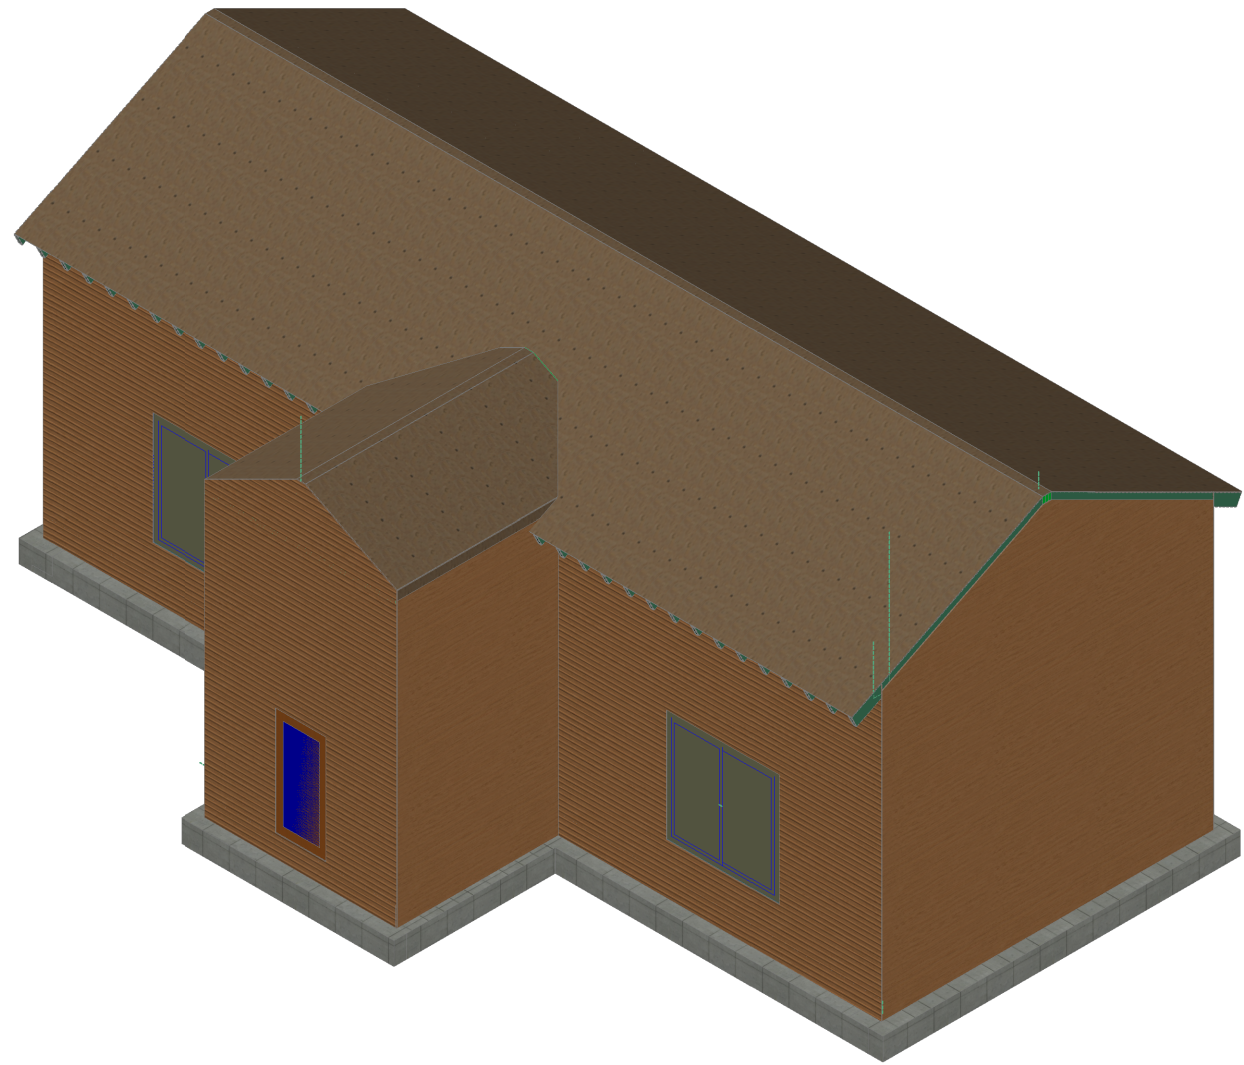


3D Indicative Image
SCALE: 1/4"=1' 0"


No.	Revision/Issue	Date
N D C CREATED BY NICK CORONA		
NEW HOUSE ADDRESS LOCATION		
PROJECT #	00000001	
SHEET SIZE	A1	
DATE	03/31/2025	
ISSUE	BUILDING CONSENT	
N		
DRAWING TITLE: STRUCTURAL		
SHEET: S03		
DRAWING TITLE:		

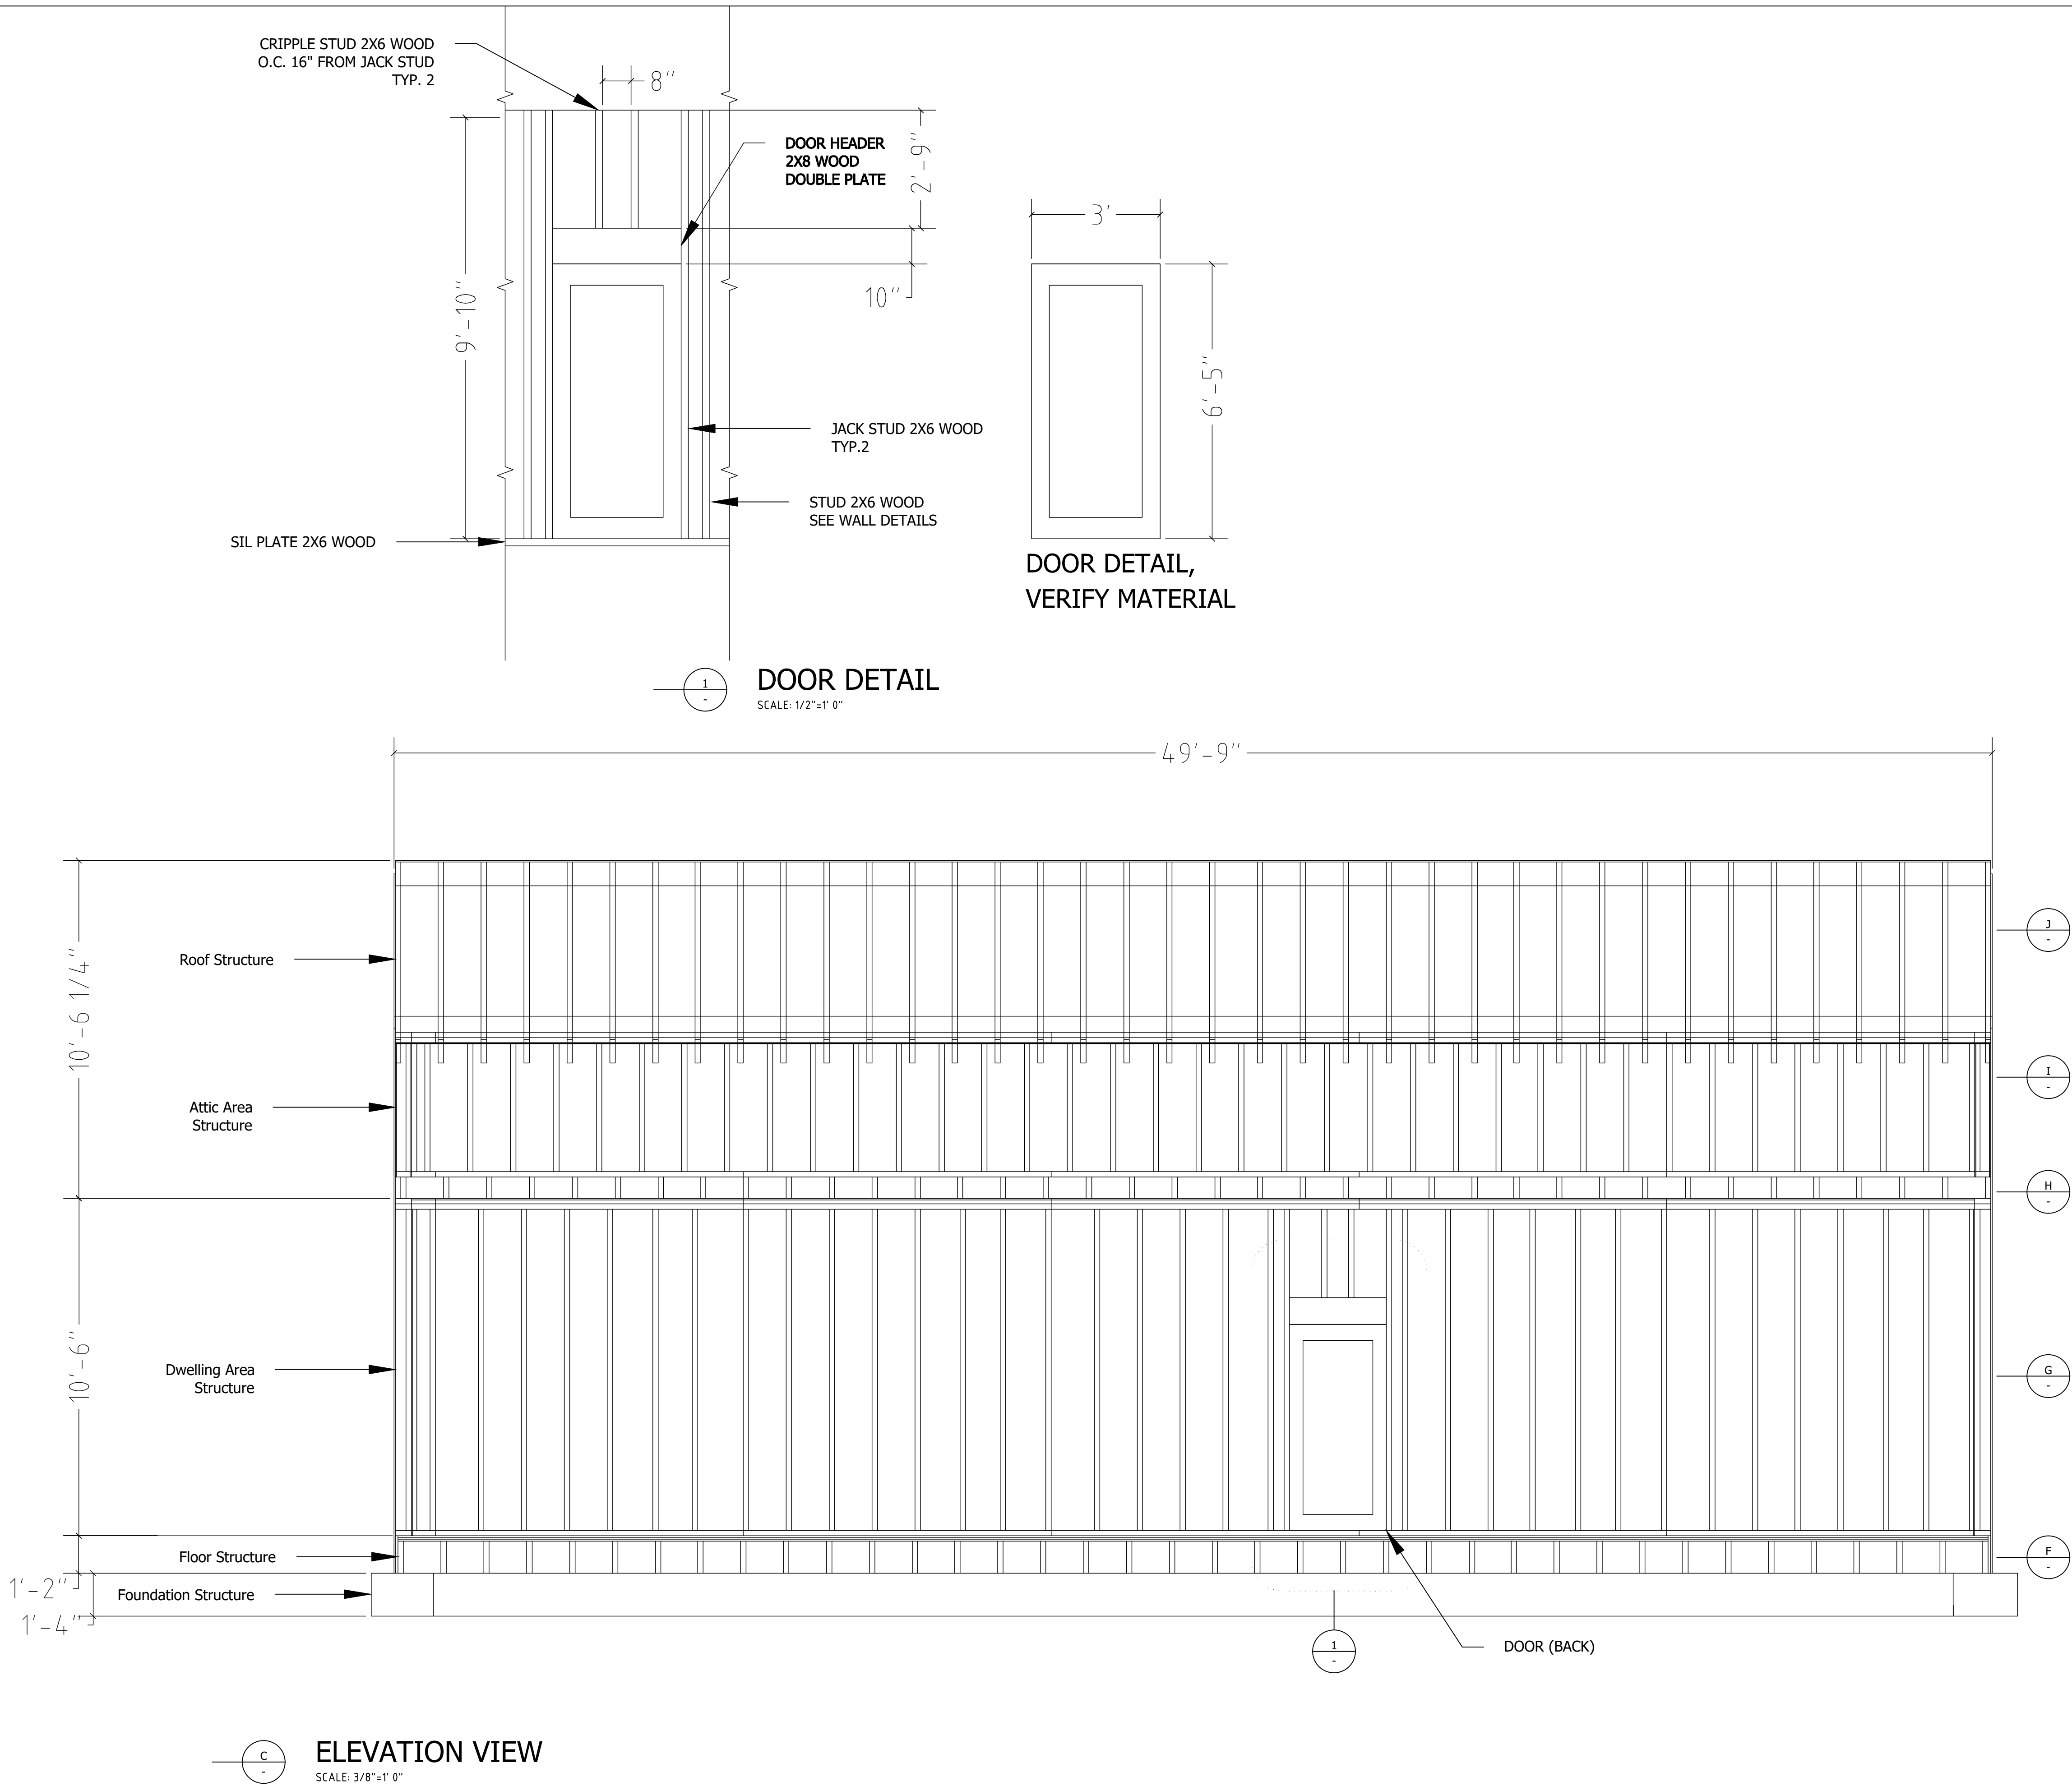

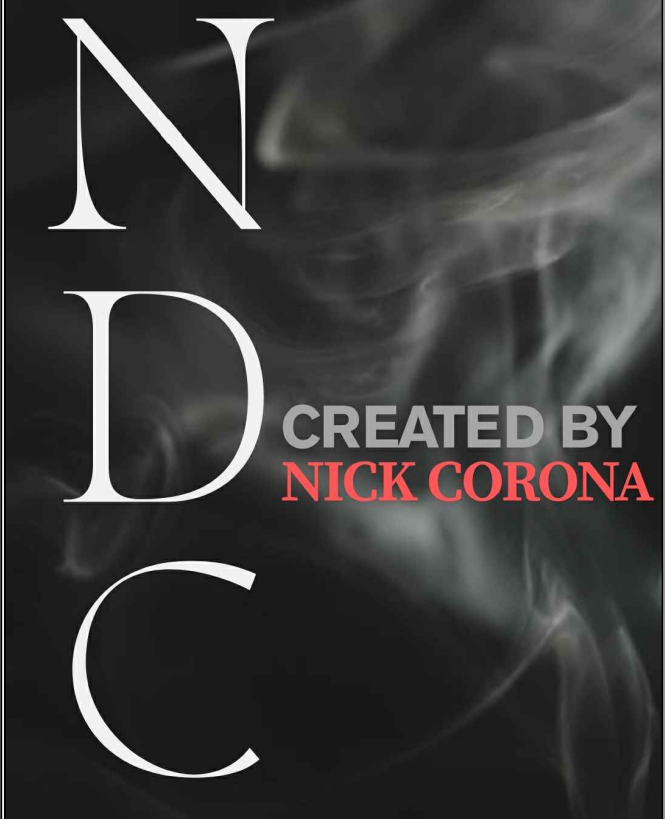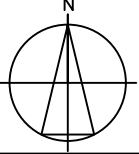
No.	Revision/Issue	Date
		
NEW HOUSE		
ADDRESS LOCATION		
PROJECT #	00000001	
SHEET SIZE	A1	
DATE	03/31/2025	
ISSUE	BUILDING CONSENT	
		
STRUCTURAL		
SHEET: S04	DRAWING TITLE:	

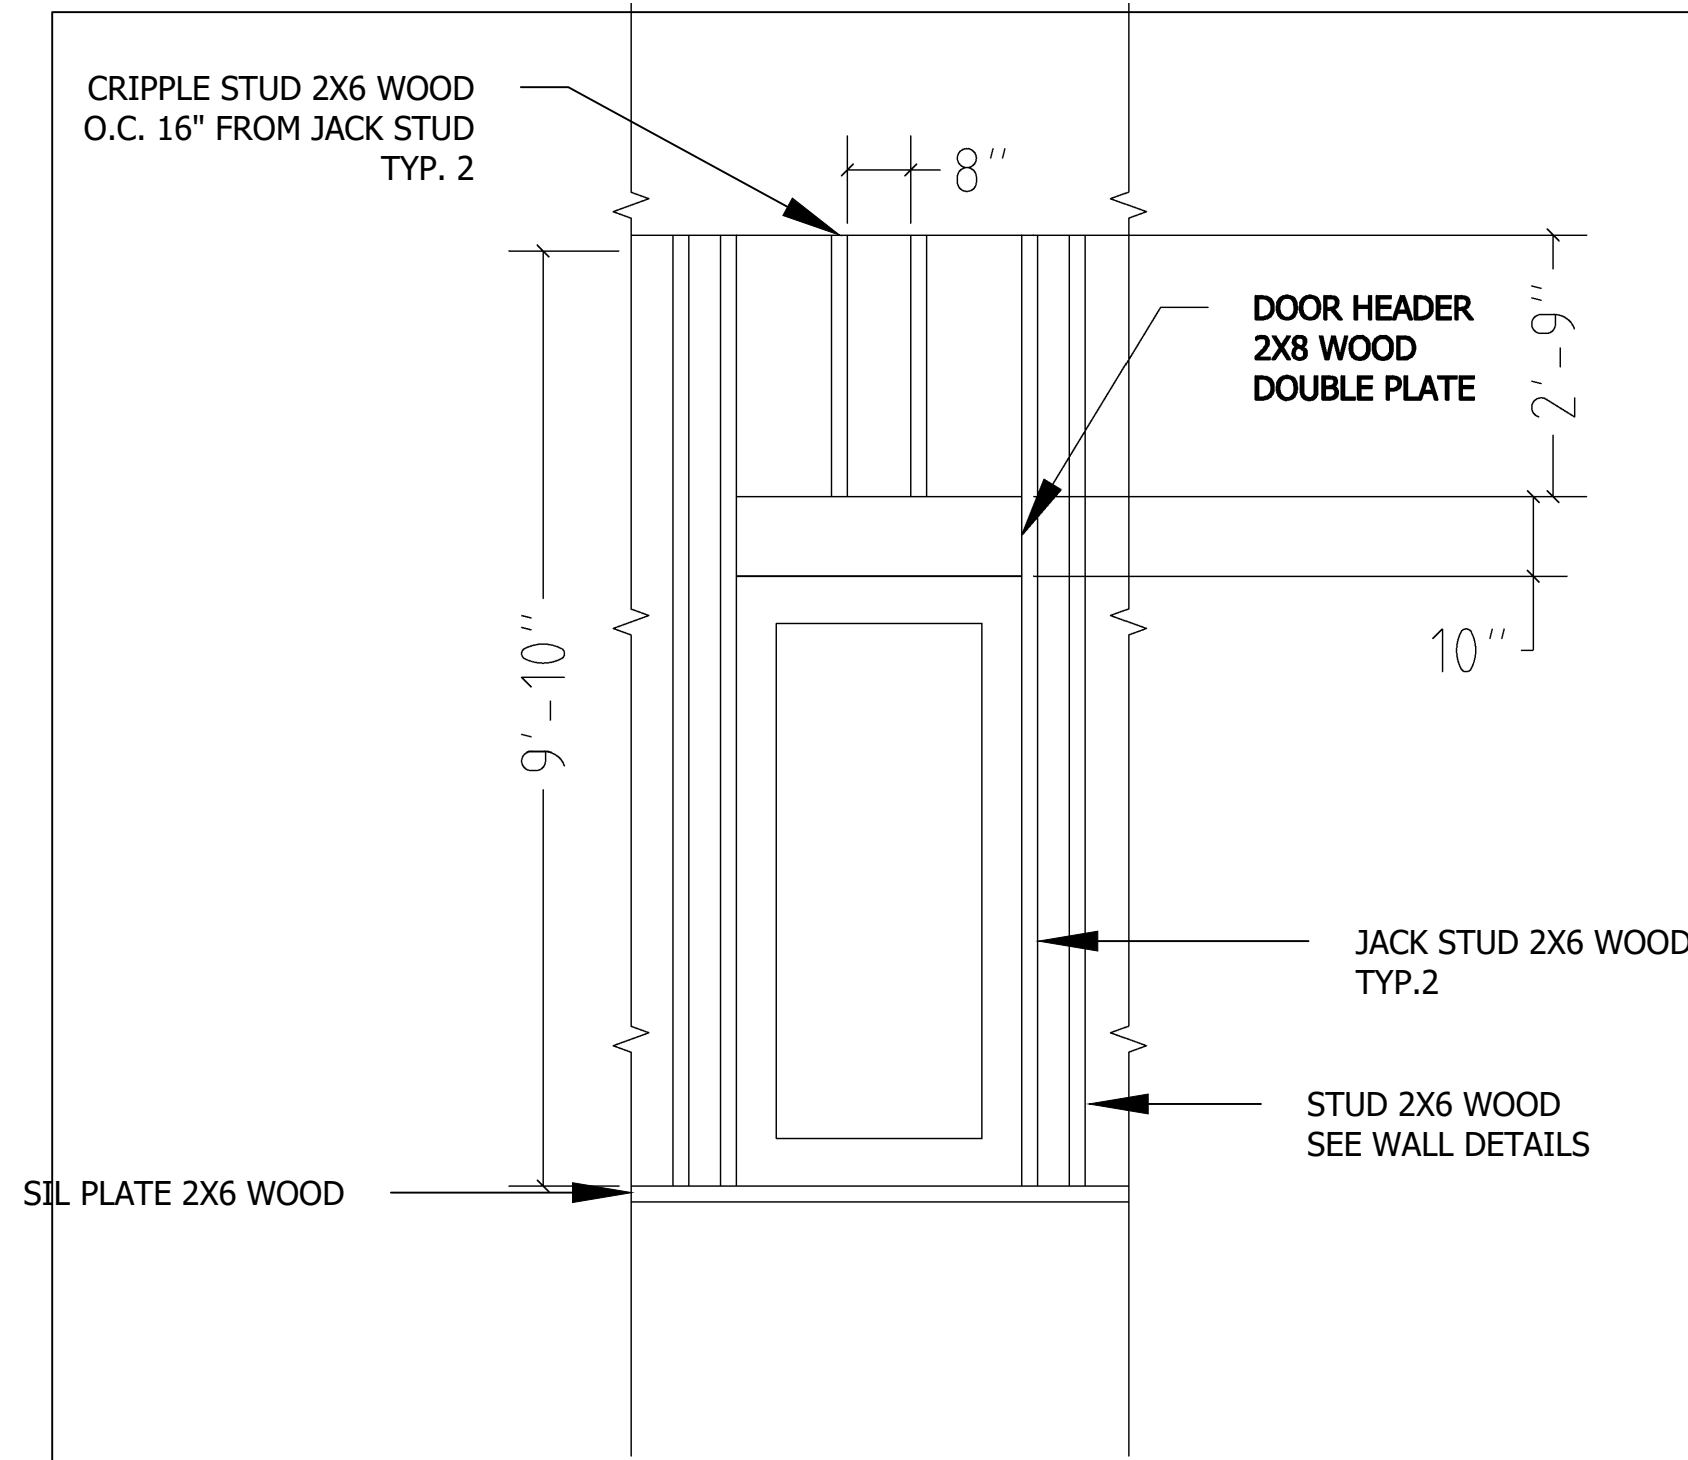


1
DOOR DETAIL
SCALE: 1/2"=1' 0"

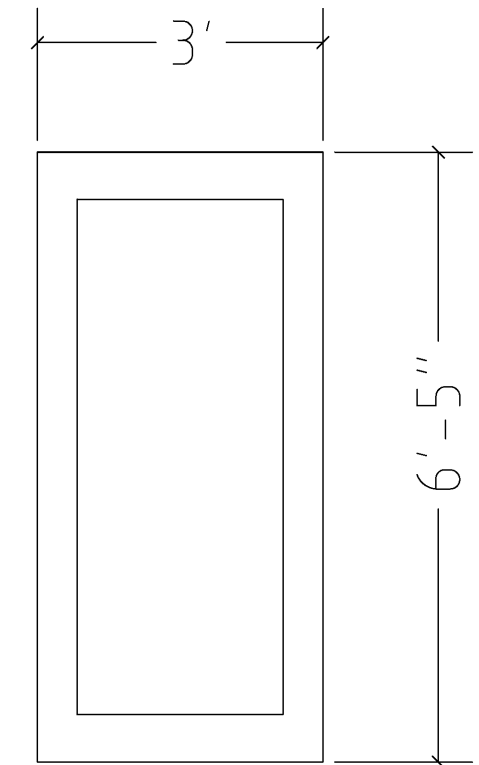


DOOR DETAIL,
VERIFY MATERIAL

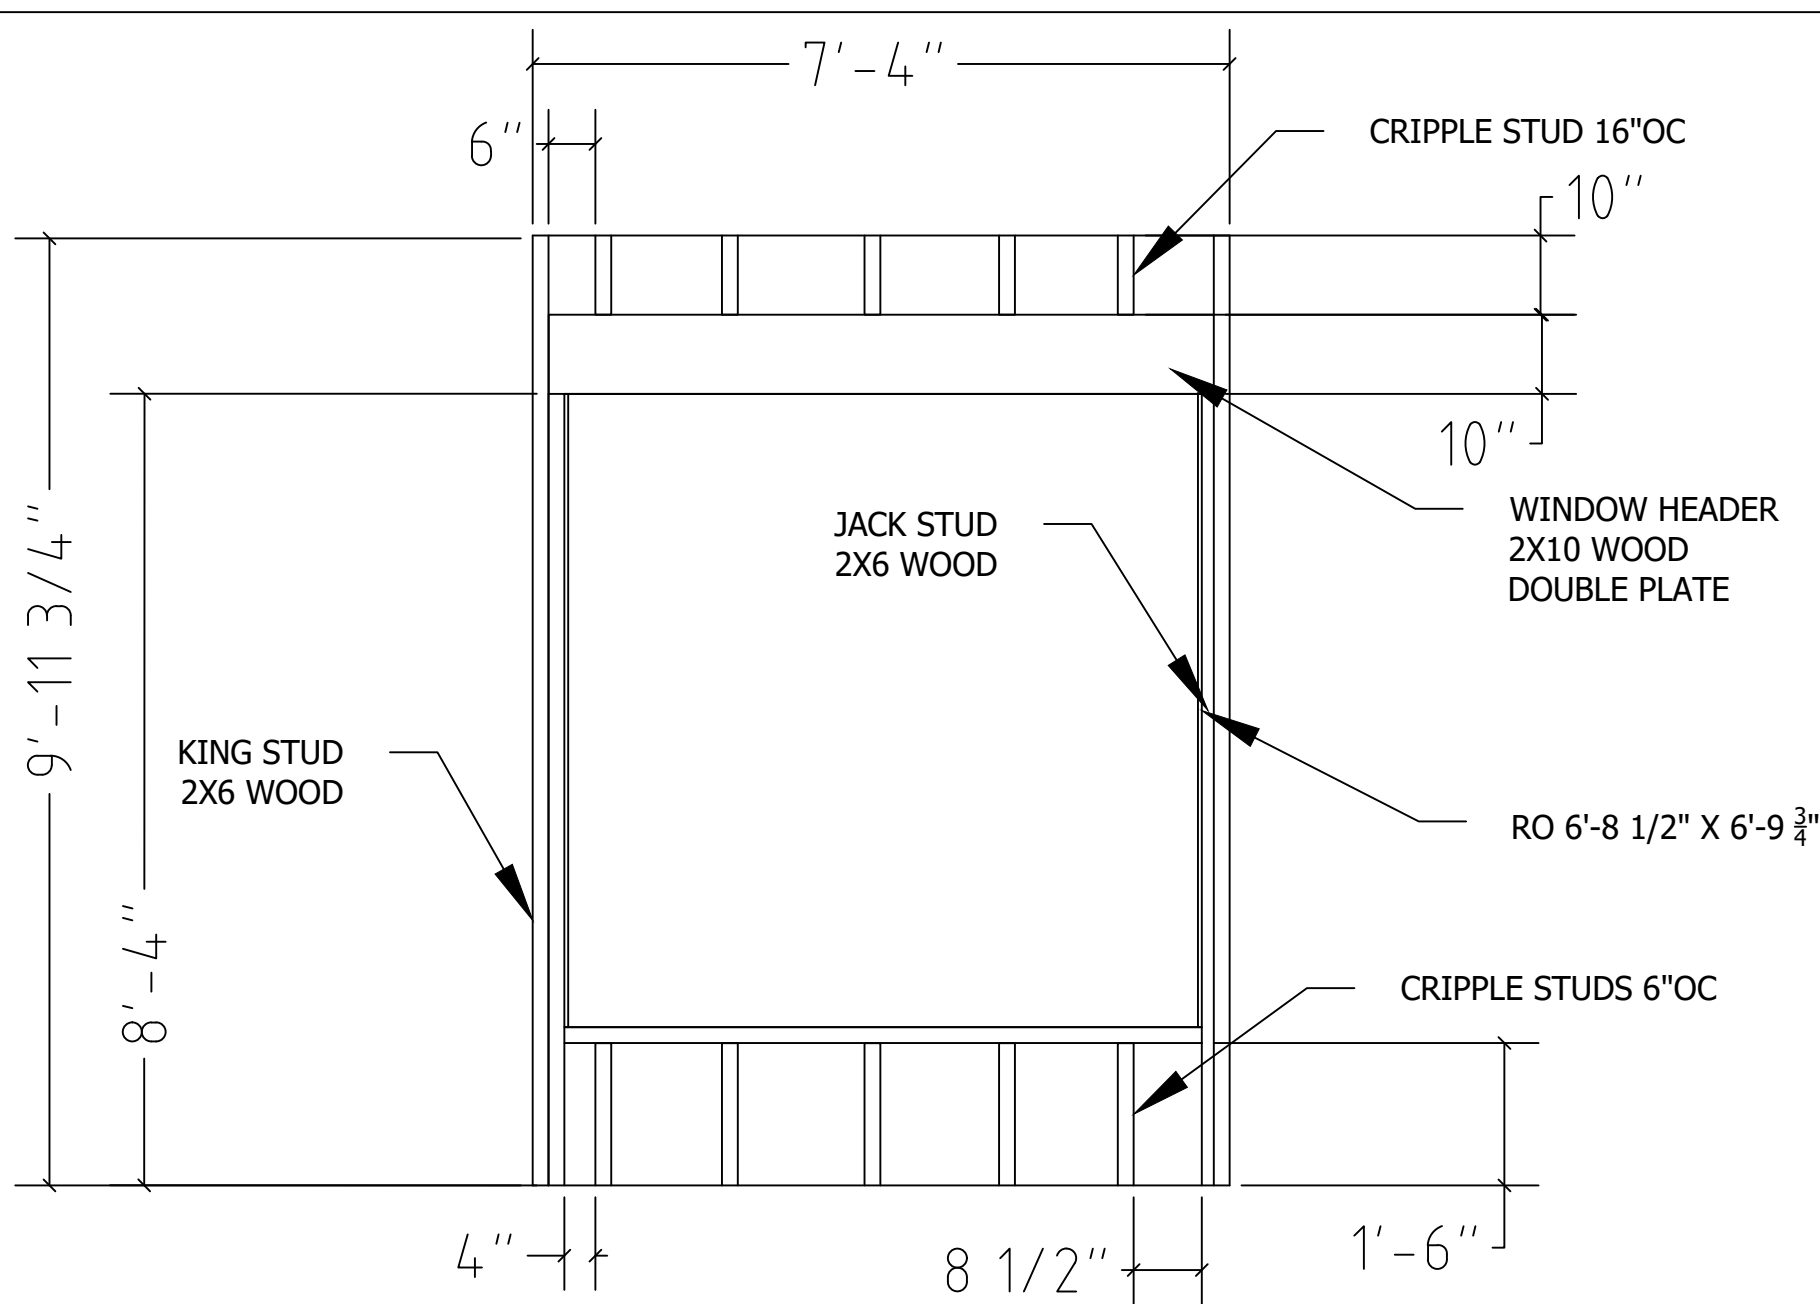

2
WINDOW DETAIL
SCALE: 1/2"=1' 0"

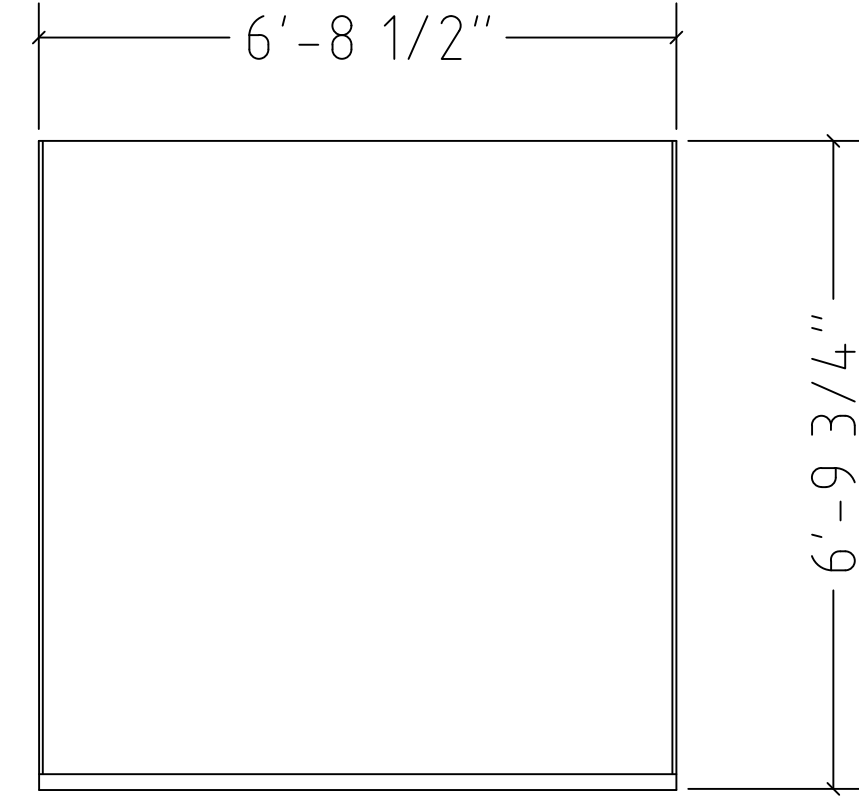


WINDOW DETAIL,
VERIFY MATERIAL

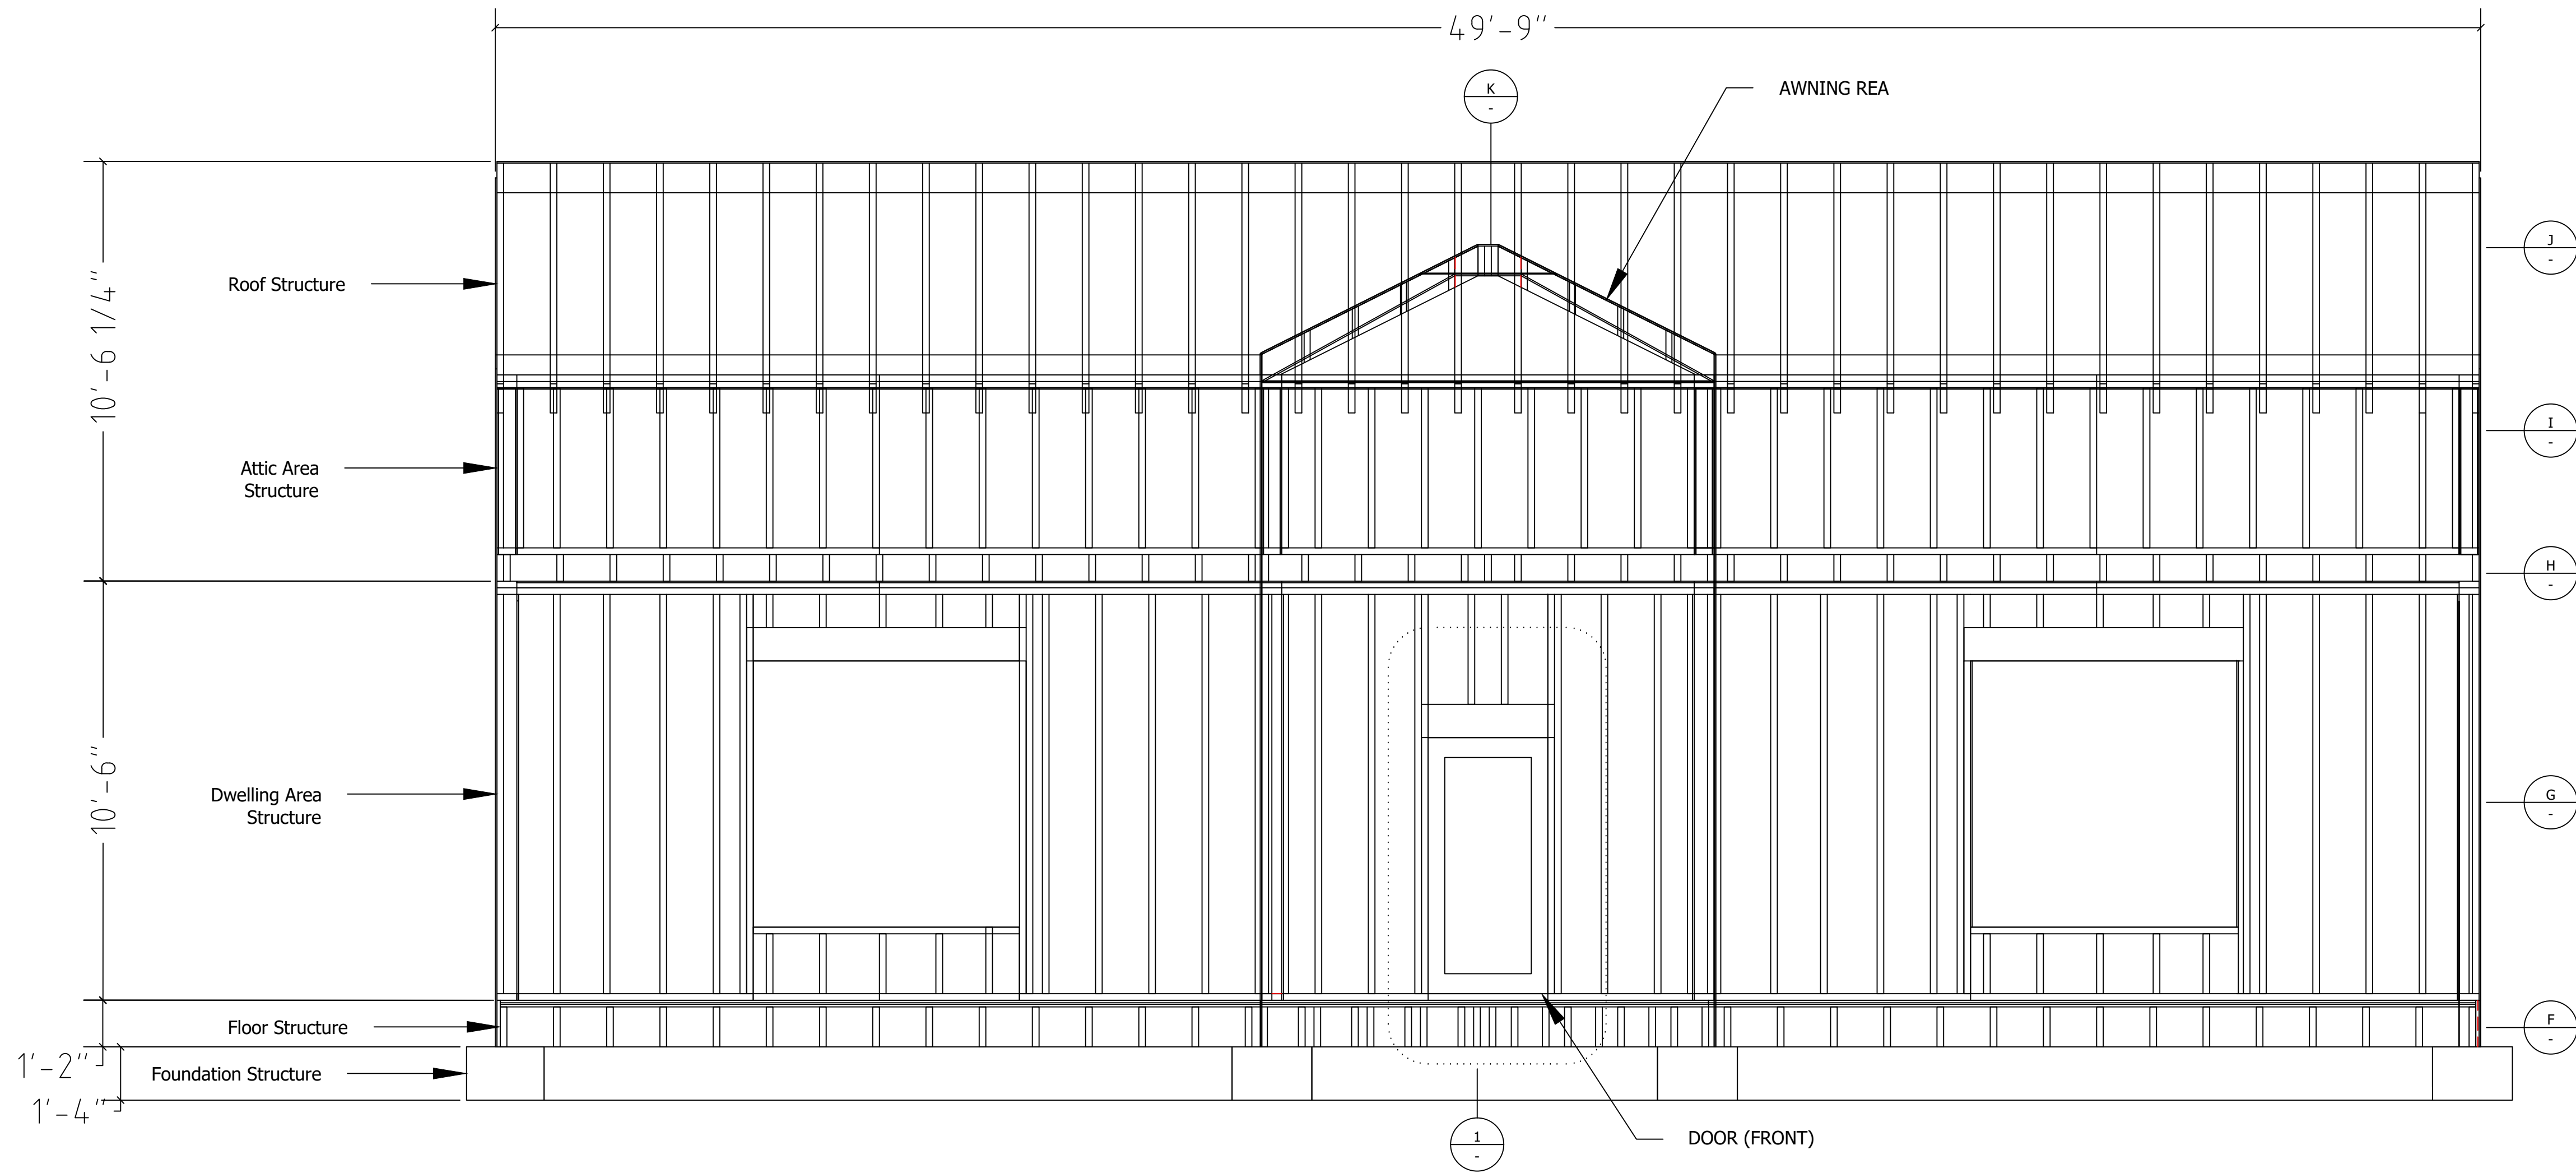


D
ELEVATION VIEW
SCALE: 3/8"=1' 0"

No.	Revision/Issue	Date
NEW HOUSE		
ADDRESS LOCATION		
PROJECT #	00000001	
SHEET SIZE	A1	
DATE	03/31/2025	
ISSUE	BUILDING CONSENT	
DRAWING TITLE: STRUCTURAL		
SHEET: S05		
DRAWING TITLE:		


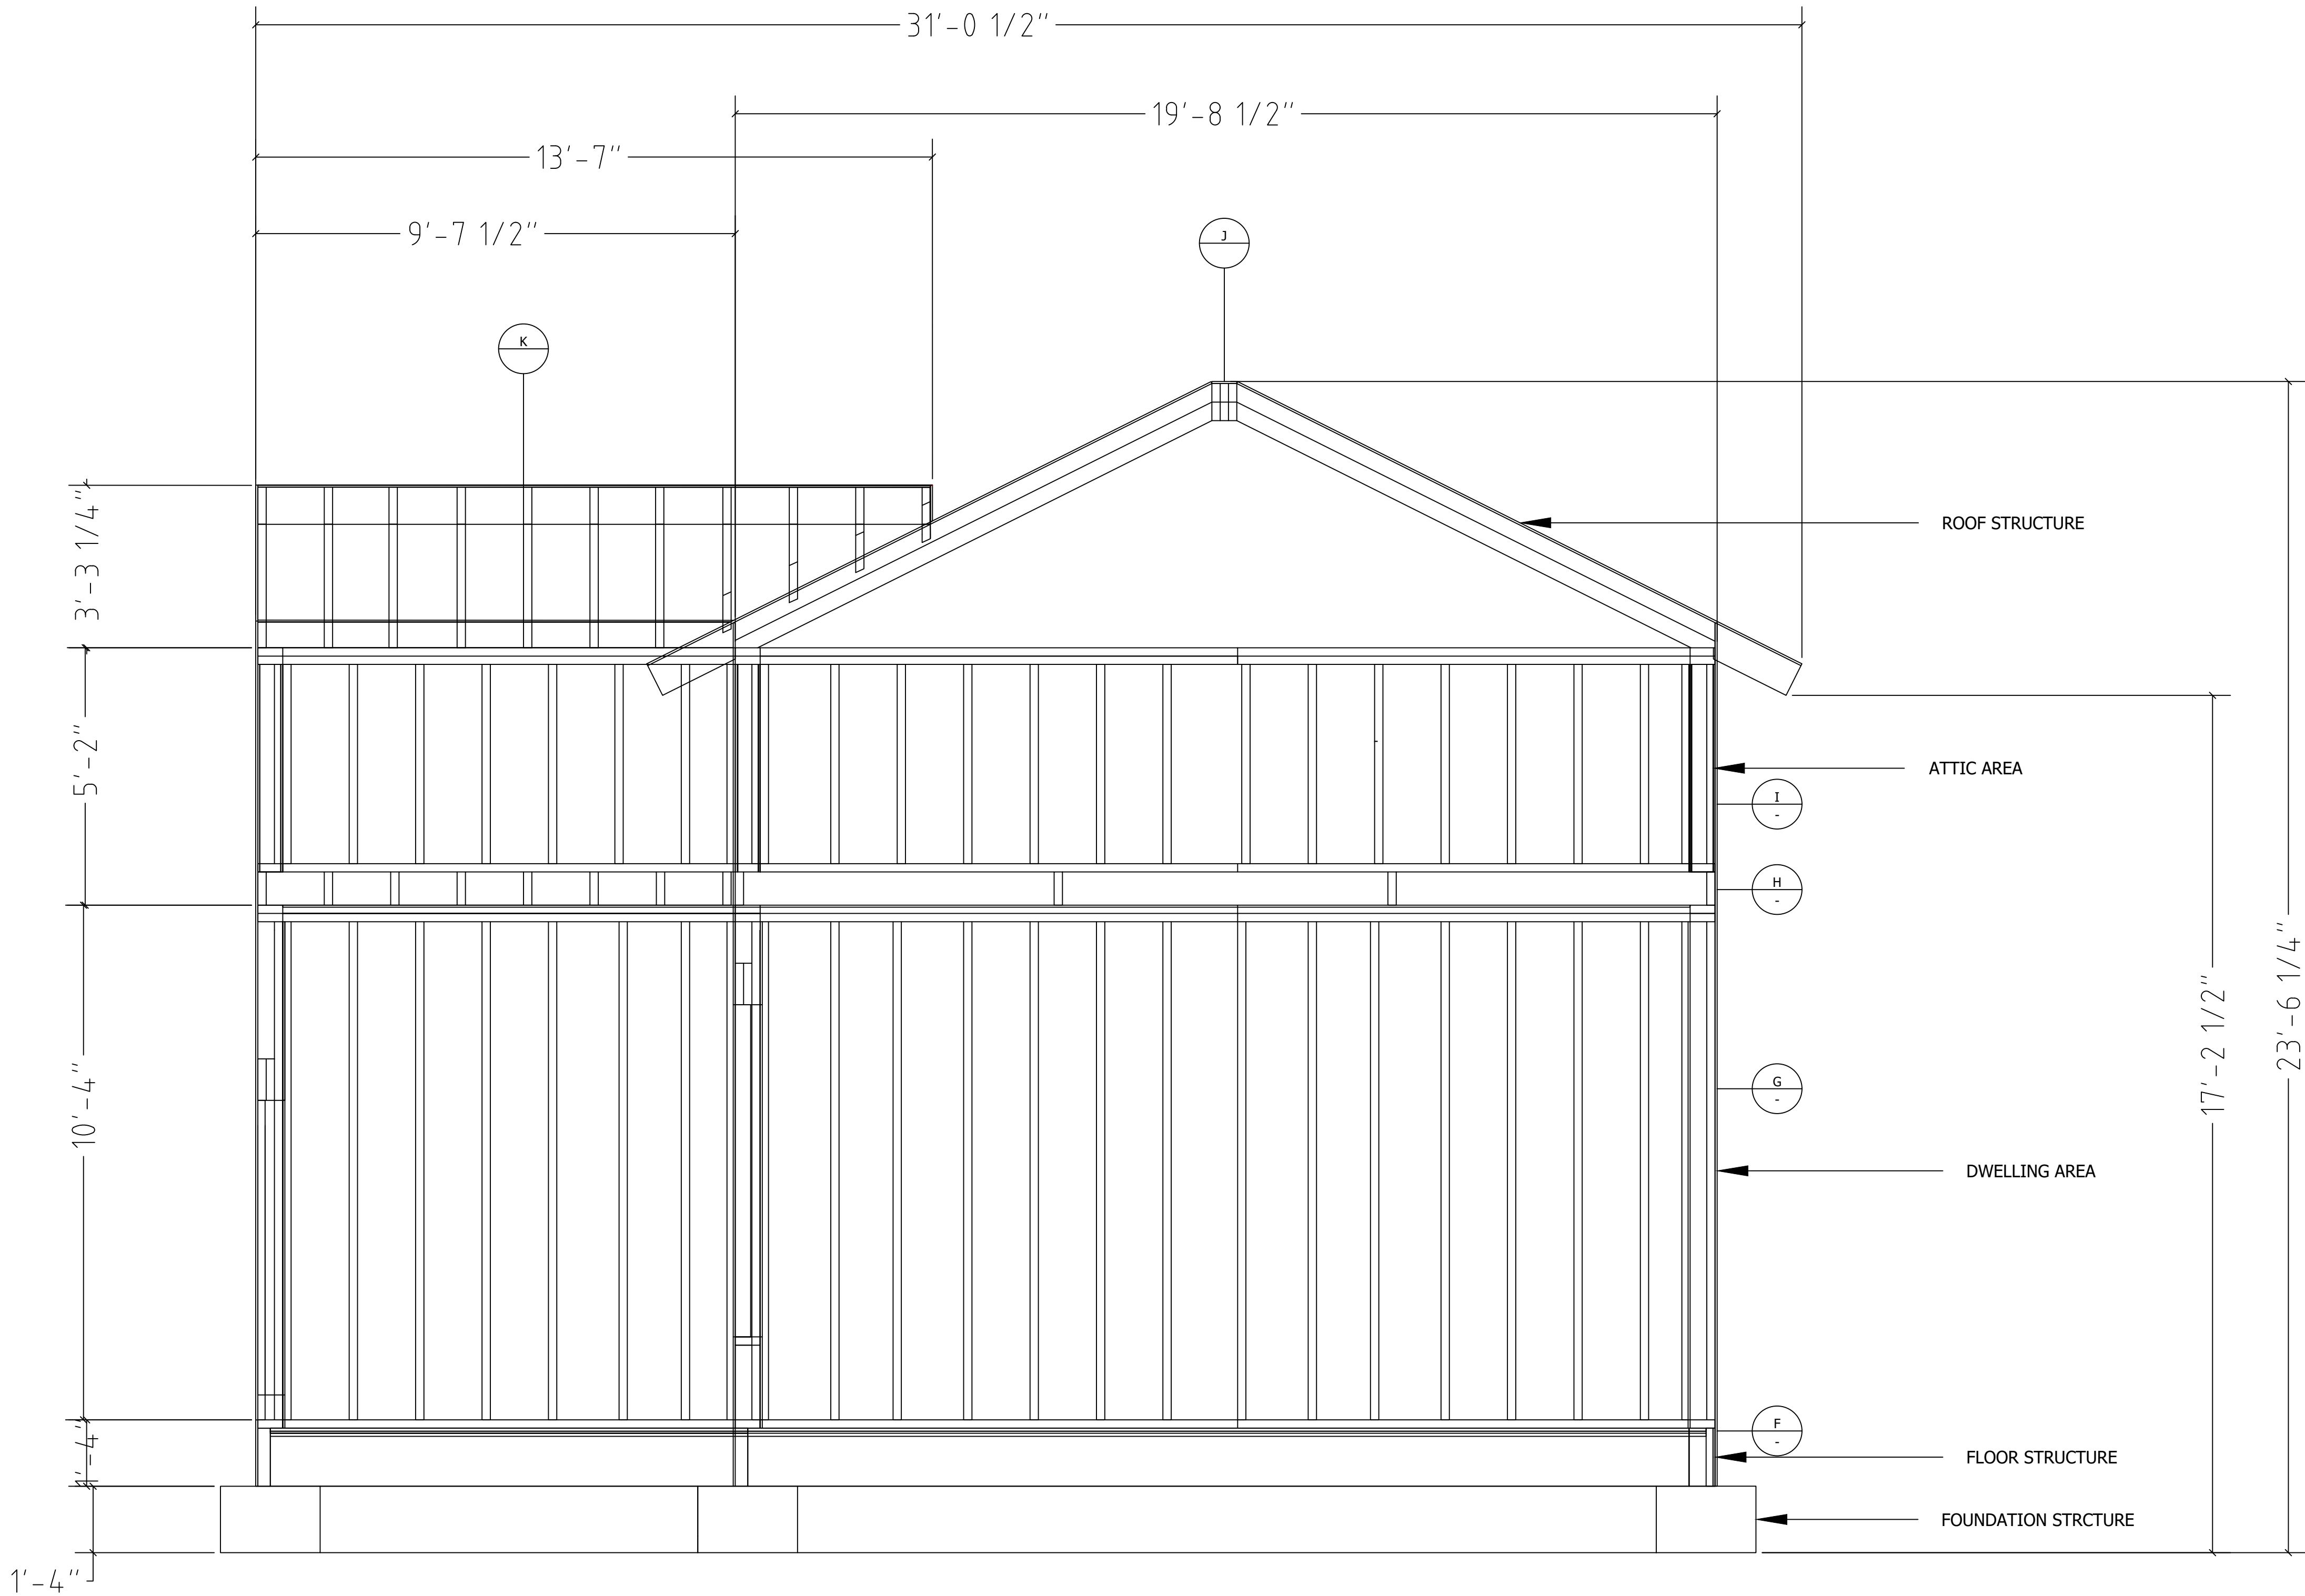


ELEVATION VIEW
SCALE: 1/2"=1' 0"

No.	Revision/Issue	Date
NDC CREATED BY NICK CORONA		
NEW HOUSE		
ADDRESS LOCATION		
PROJECT #	00000001	
SHEET SIZE	A1	
DATE	03/31/2025	
ISSUE	BUILDING CONSENT	
N		
DRAWING TITLE: STRUCTURAL		
SHEET: S06		
DRAWING TITLE:		


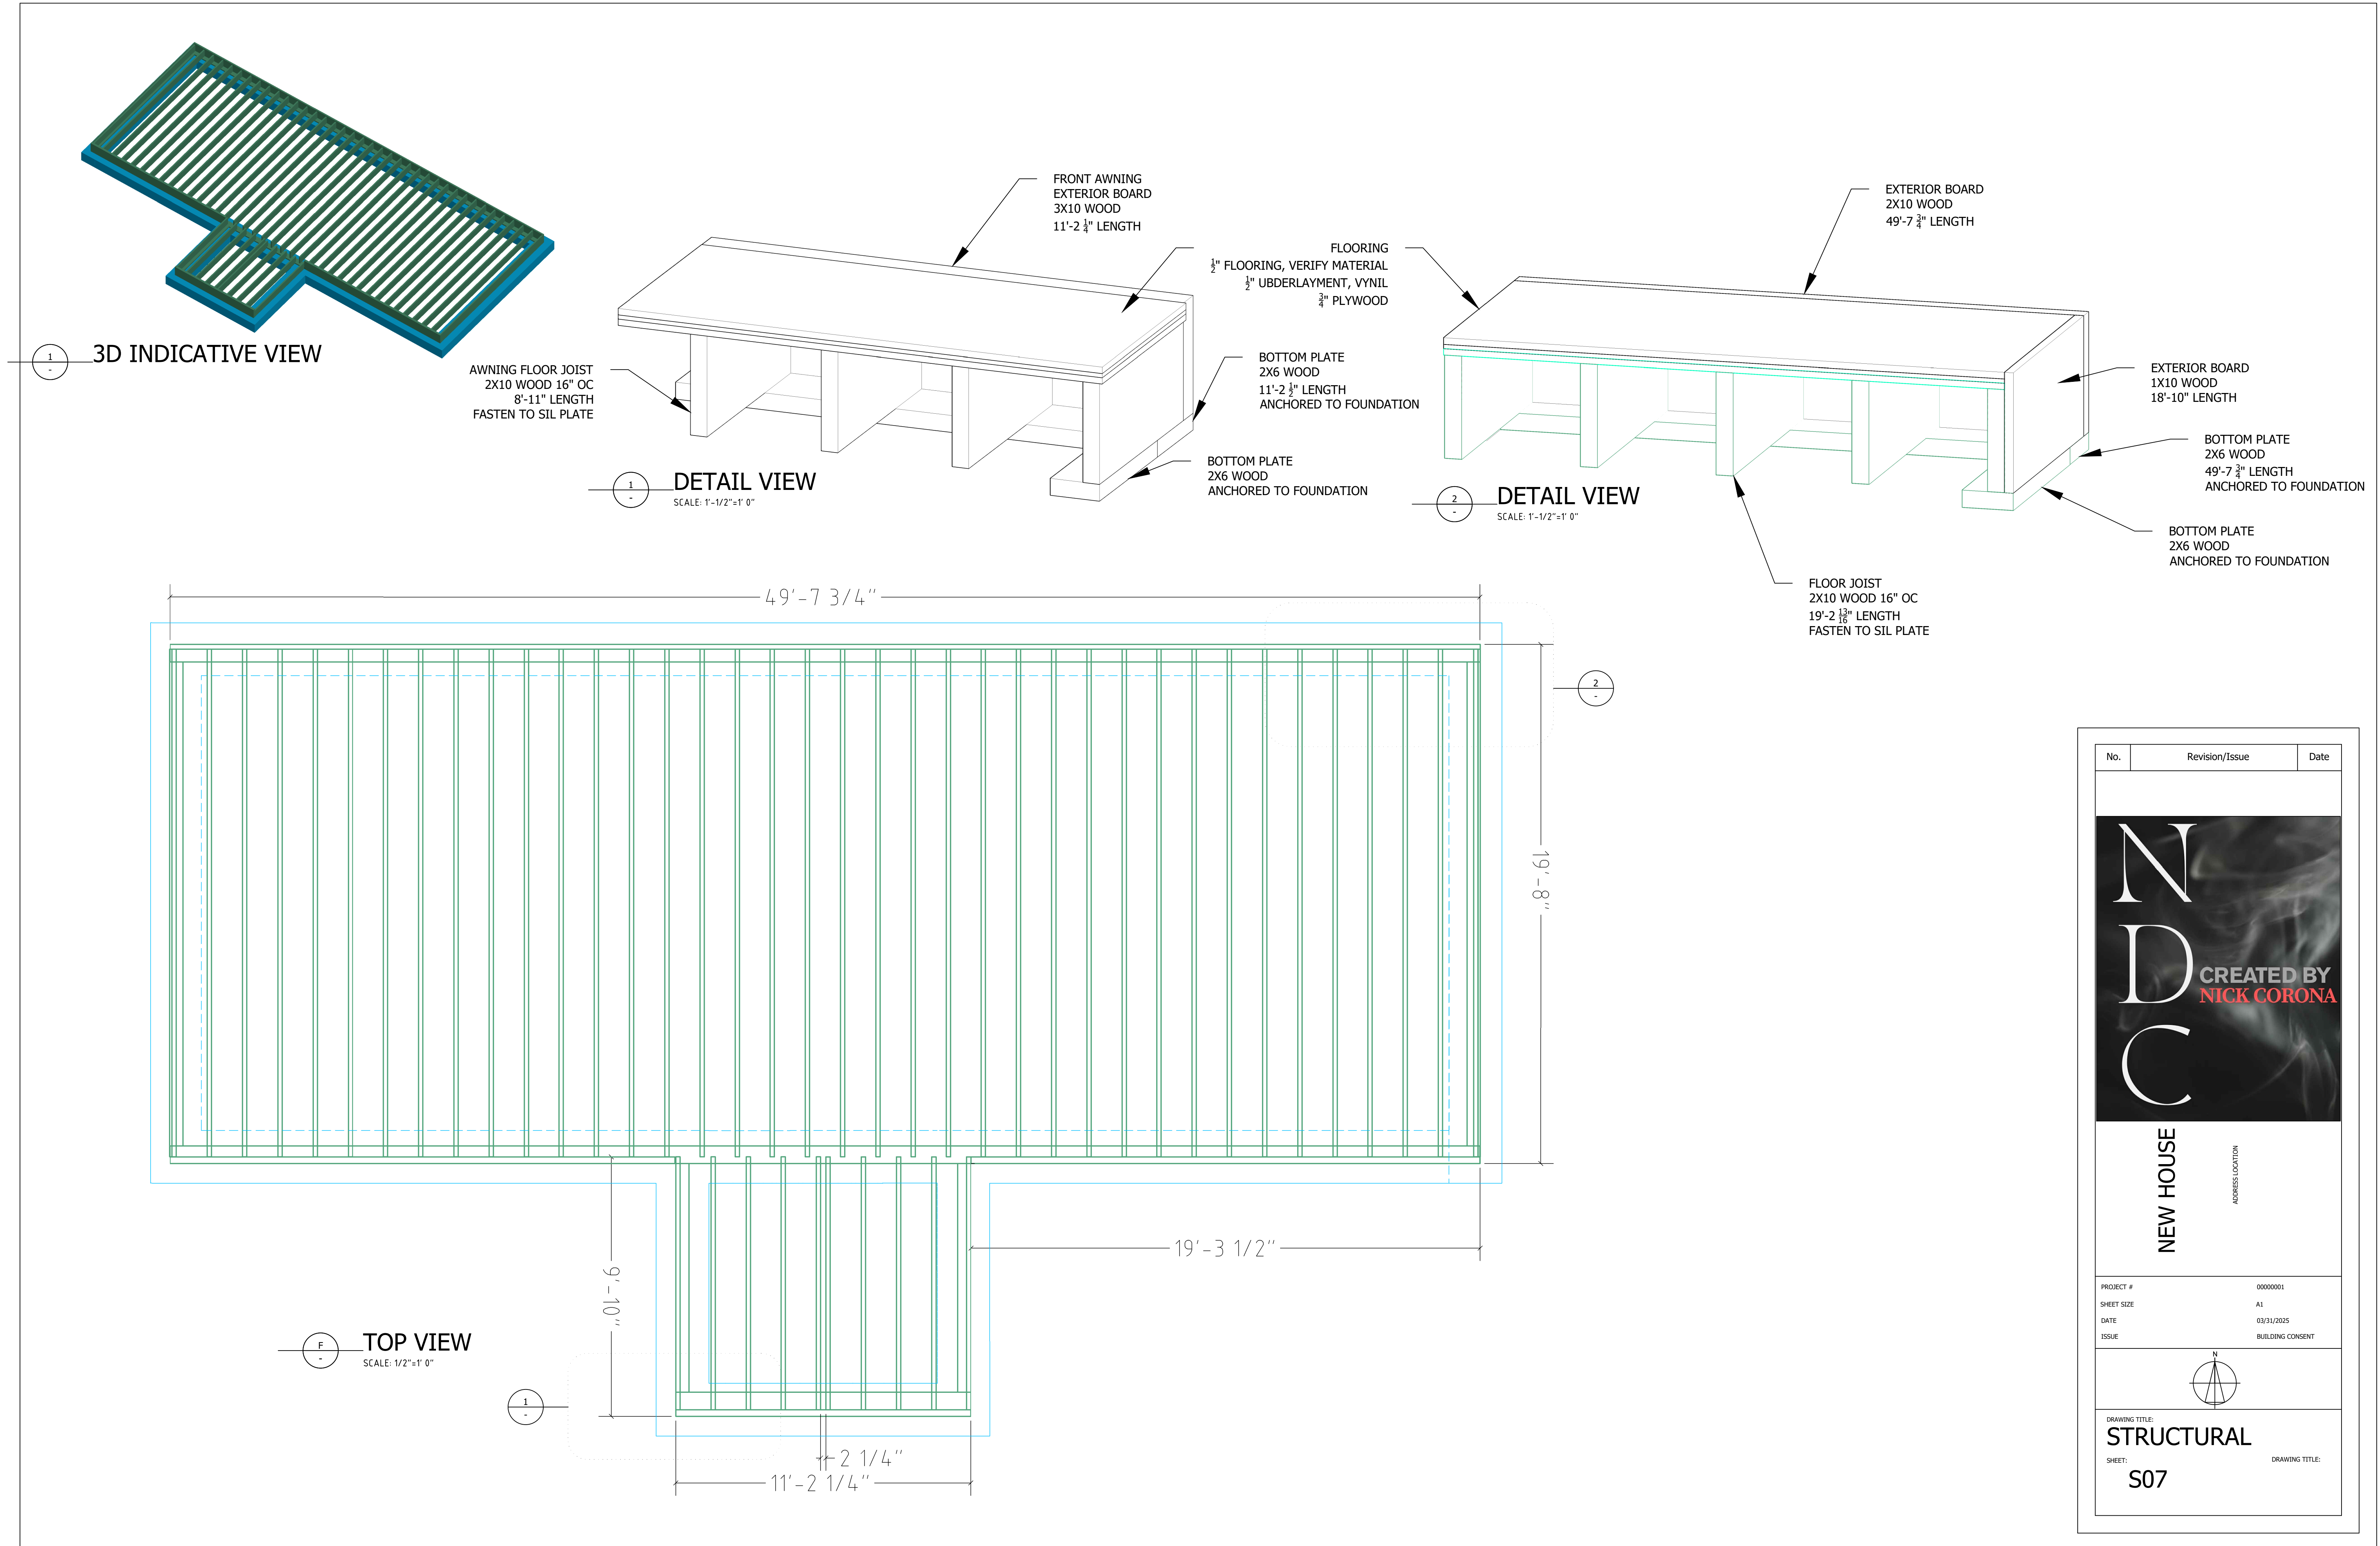


No.	Revision/Issue	Date
NDC CREATED BY NICK CORONA		
NEW HOUSE		
ADDRESS LOCATION		
PROJECT #	00000001	
SHEET SIZE	A1	
DATE	03/31/2025	
ISSUE	BUILDING CONSENT	
N		
DRAWING TITLE: STRUCTURAL		
SHEET: S07		
DRAWING TITLE:		

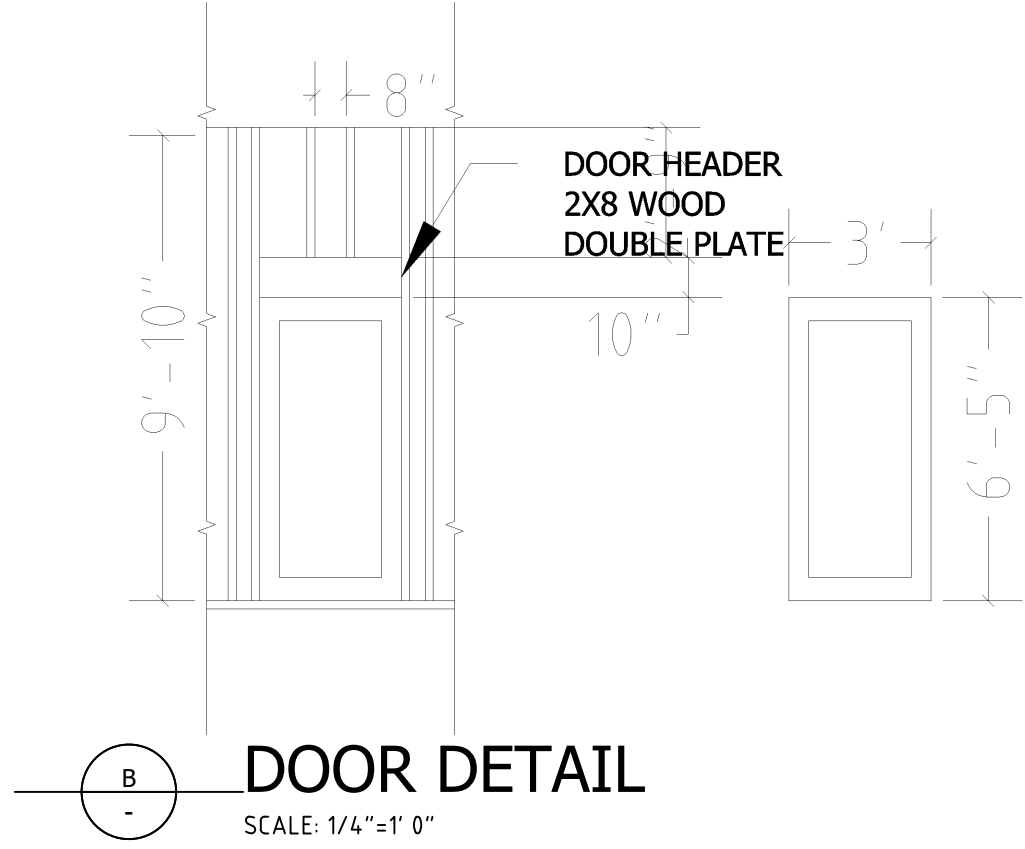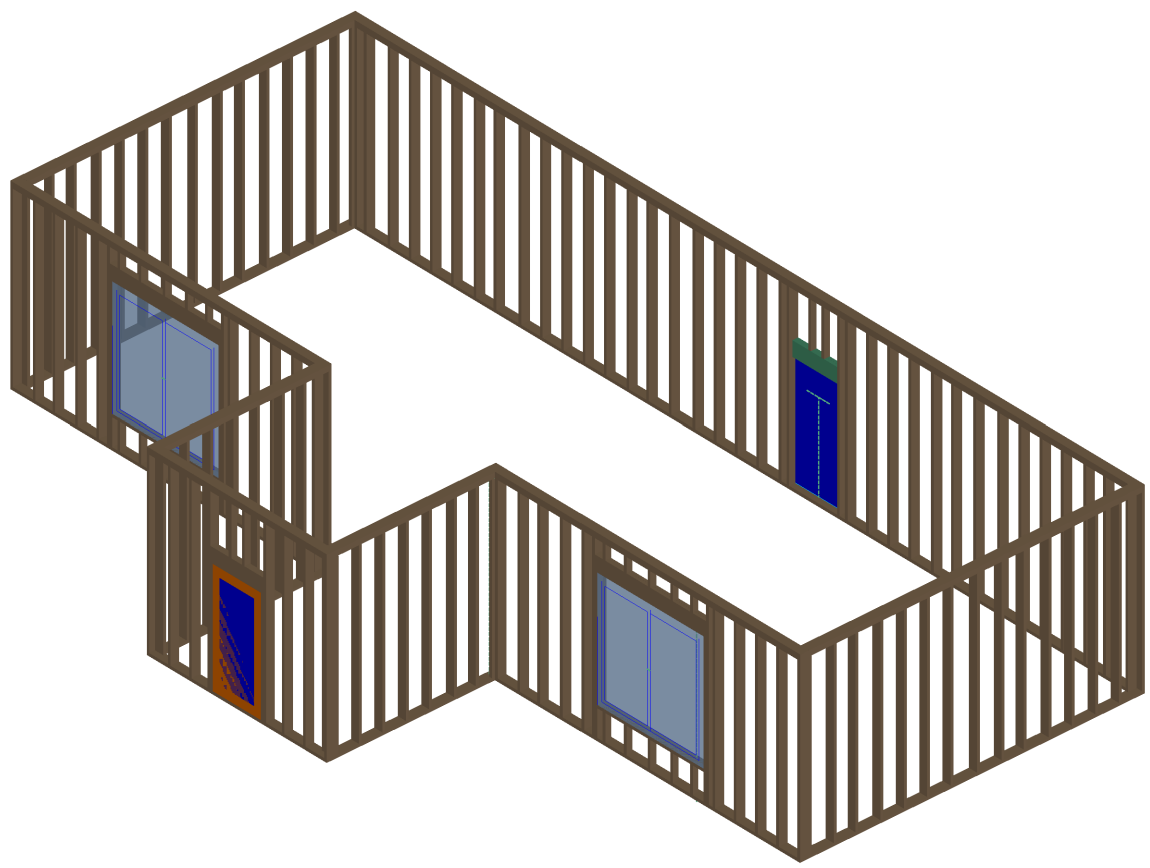


DOOR DETAIL

SCALE: 1/4"=1' 0"

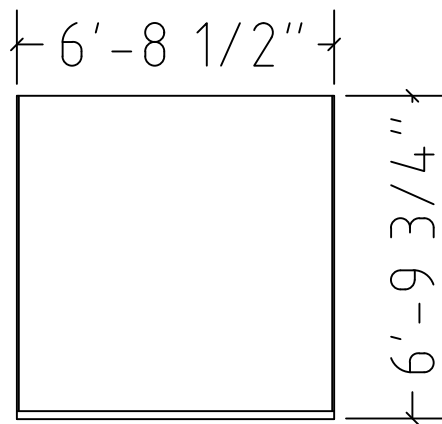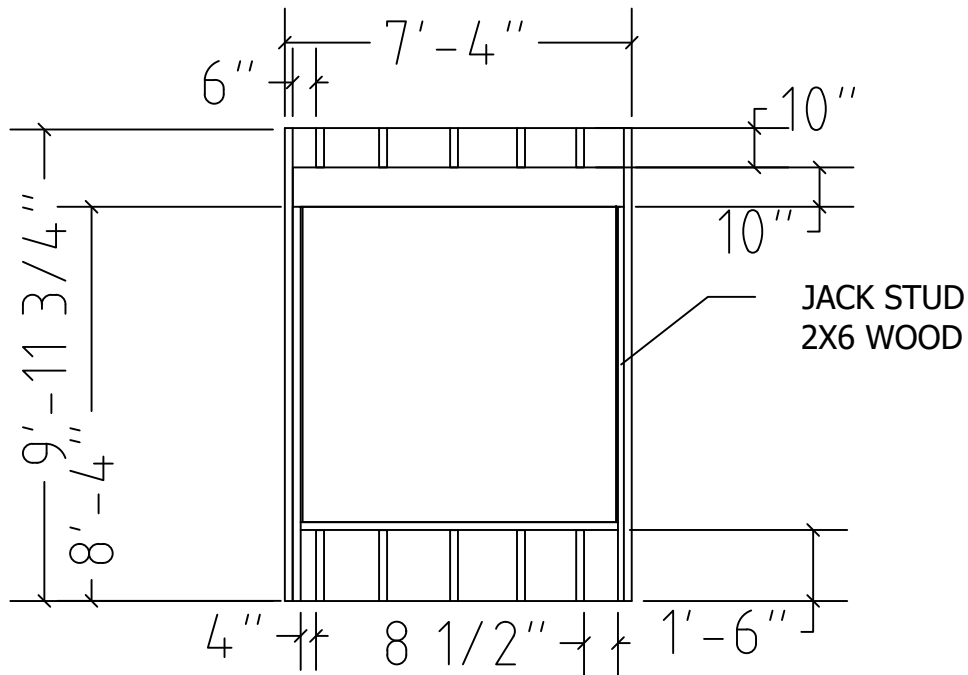


WINDOW DETAIL

SCALE: 1/4"=1' 0"

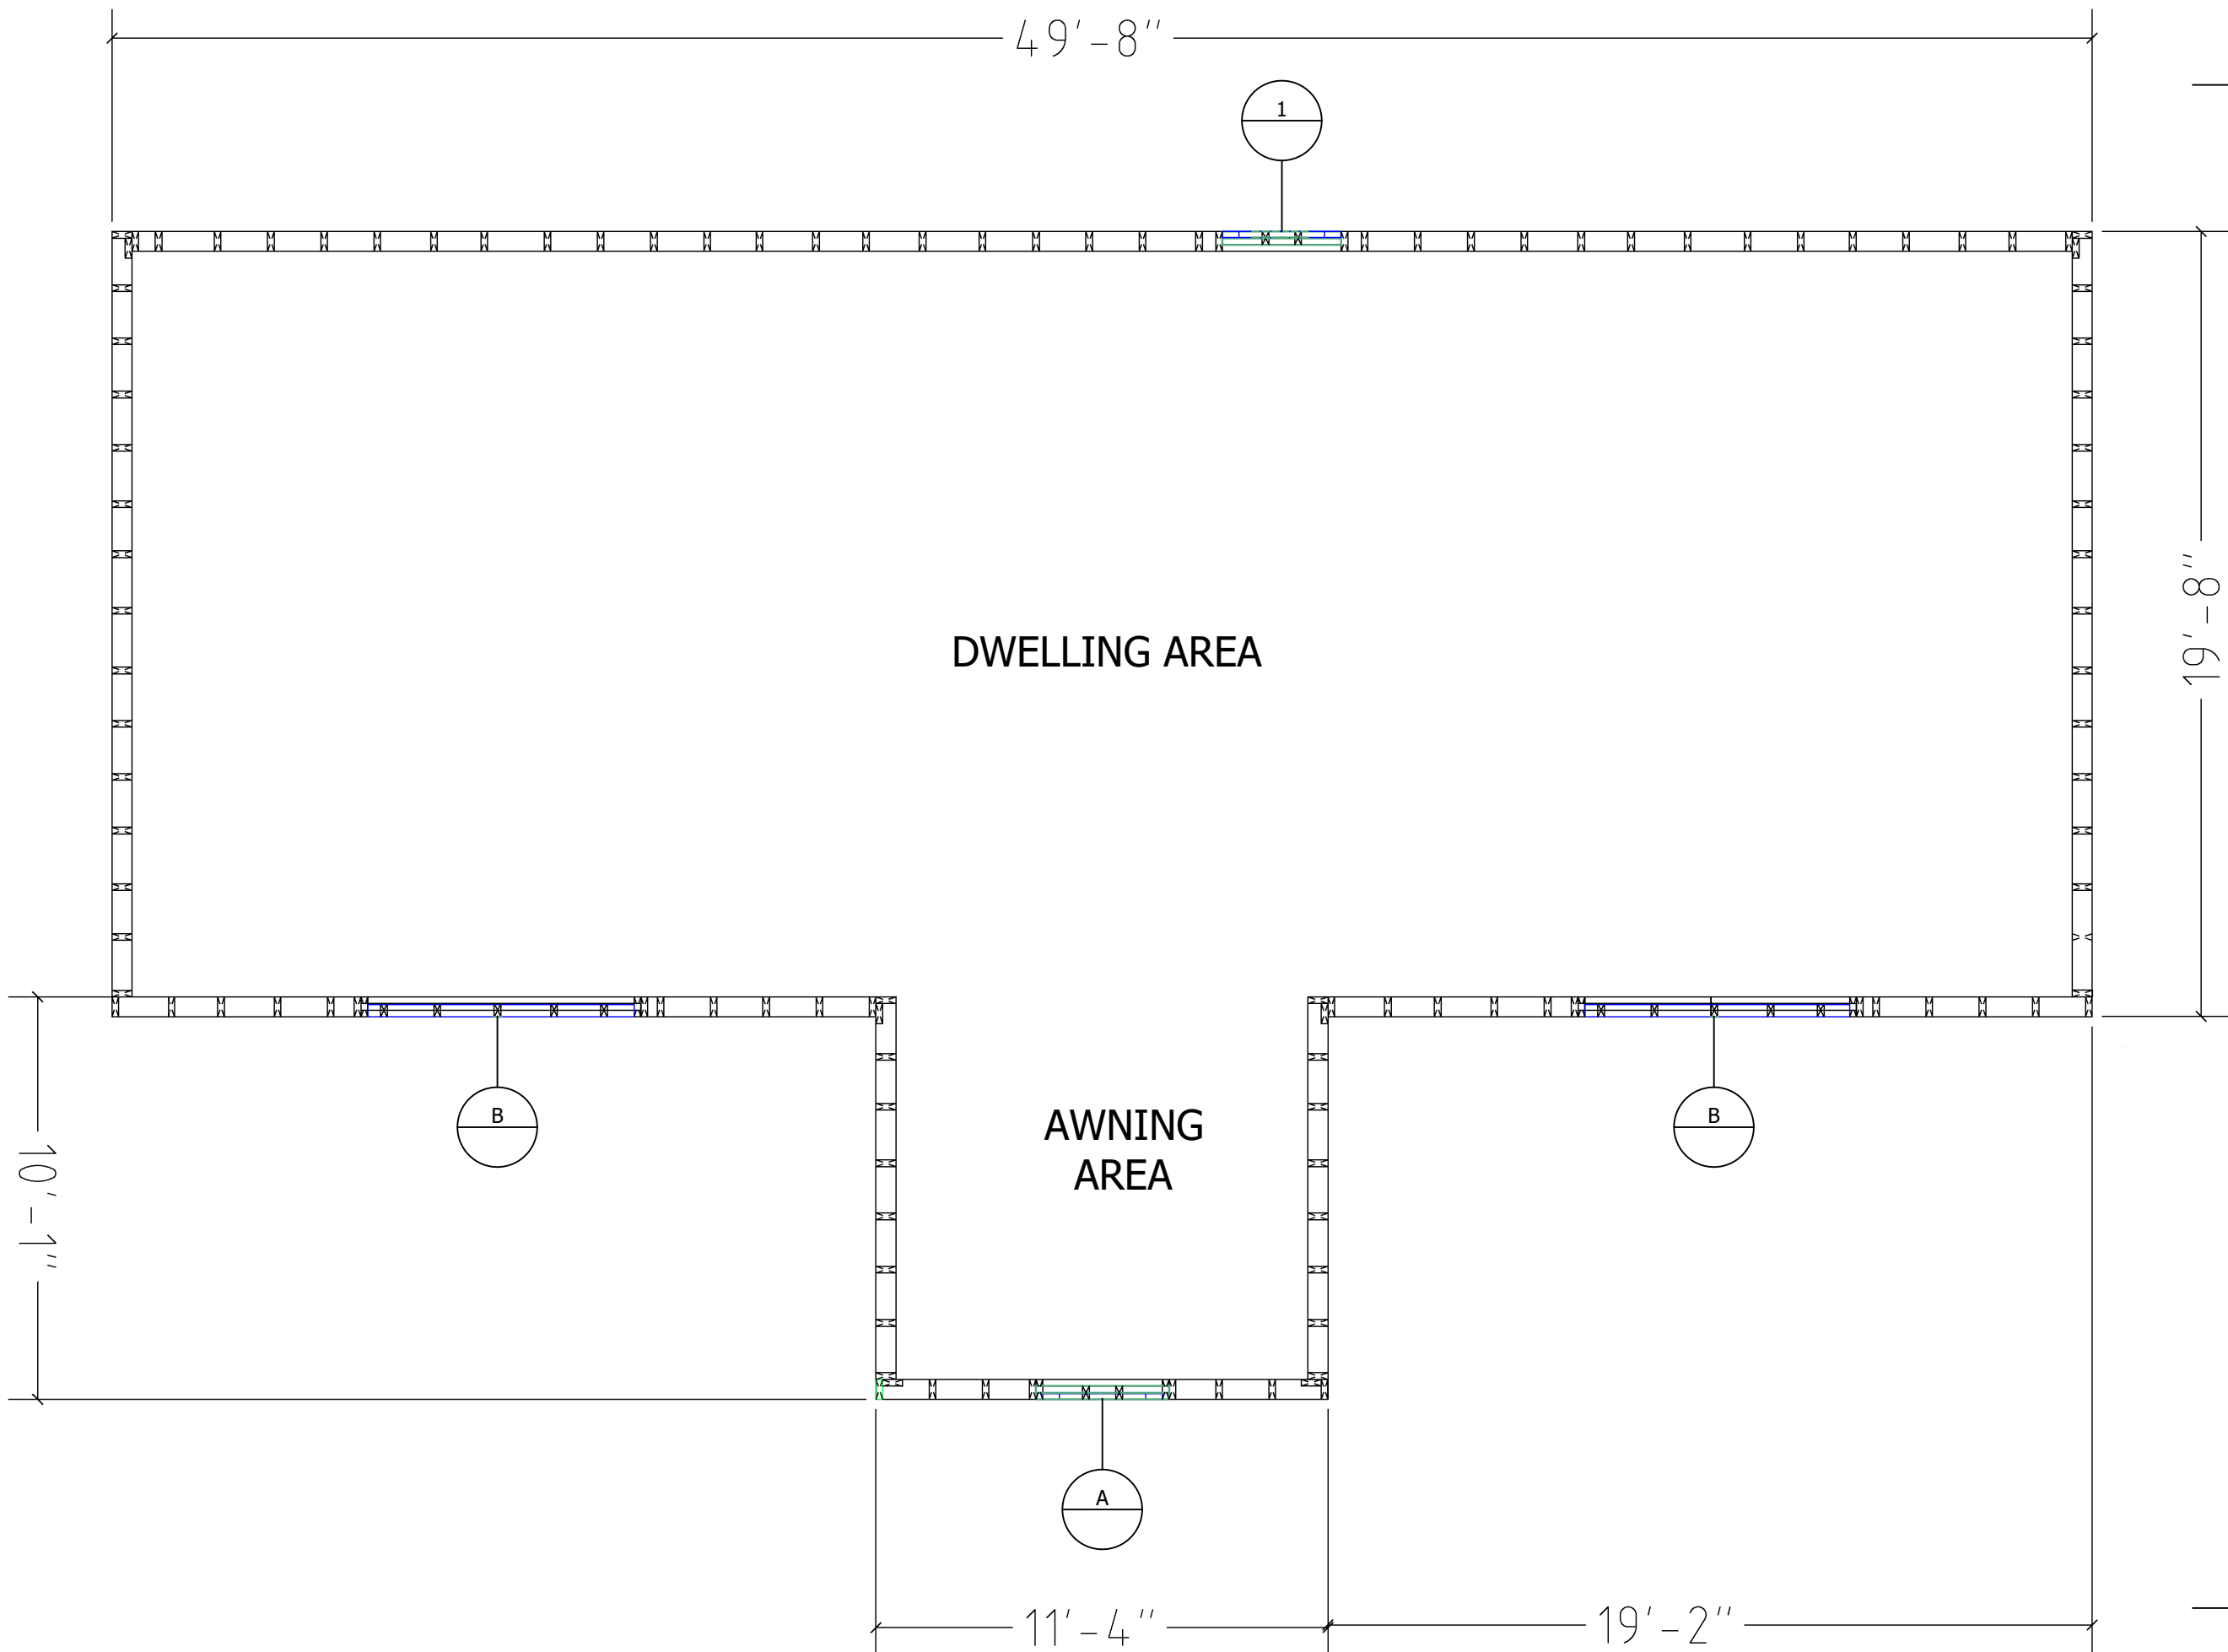


DWELLING AREA

AWNING AREA

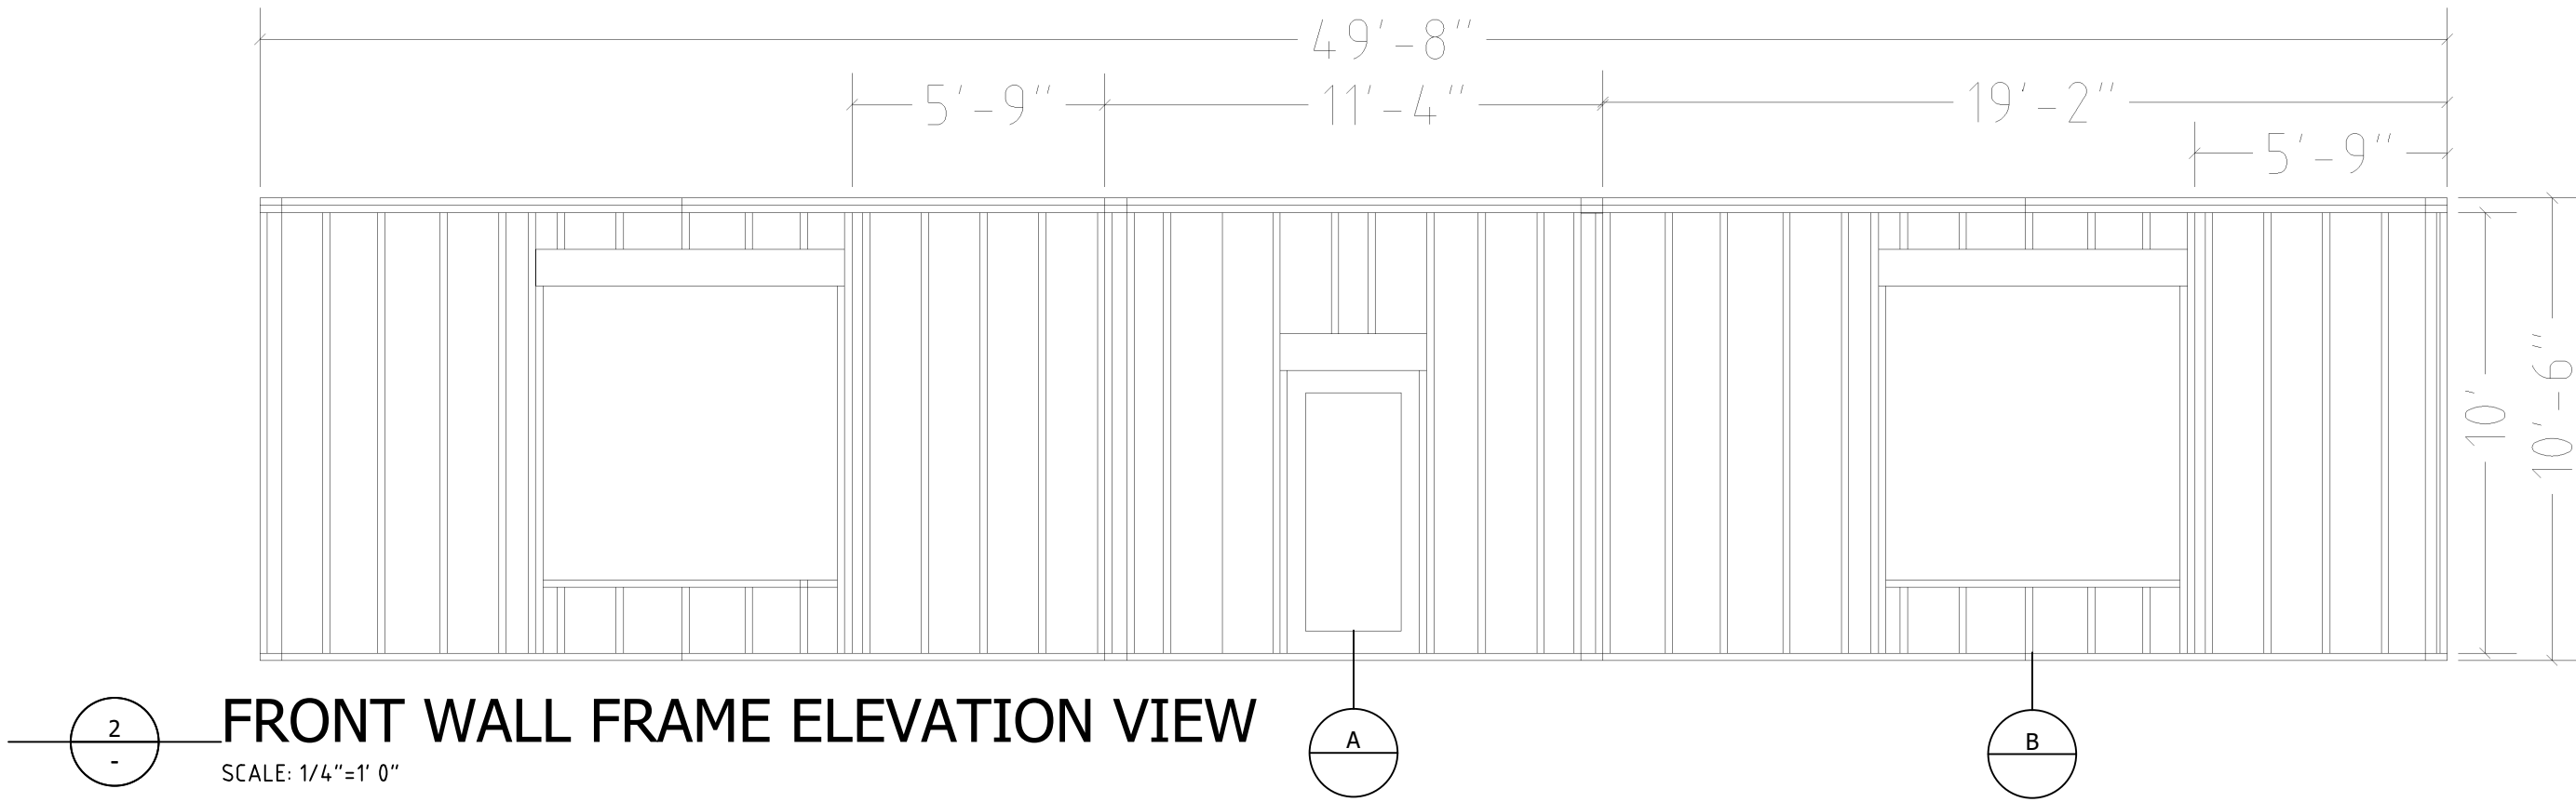


FRONT WALL FRAME ELEVATION VIEW

SCALE: 1/4"=1' 0"

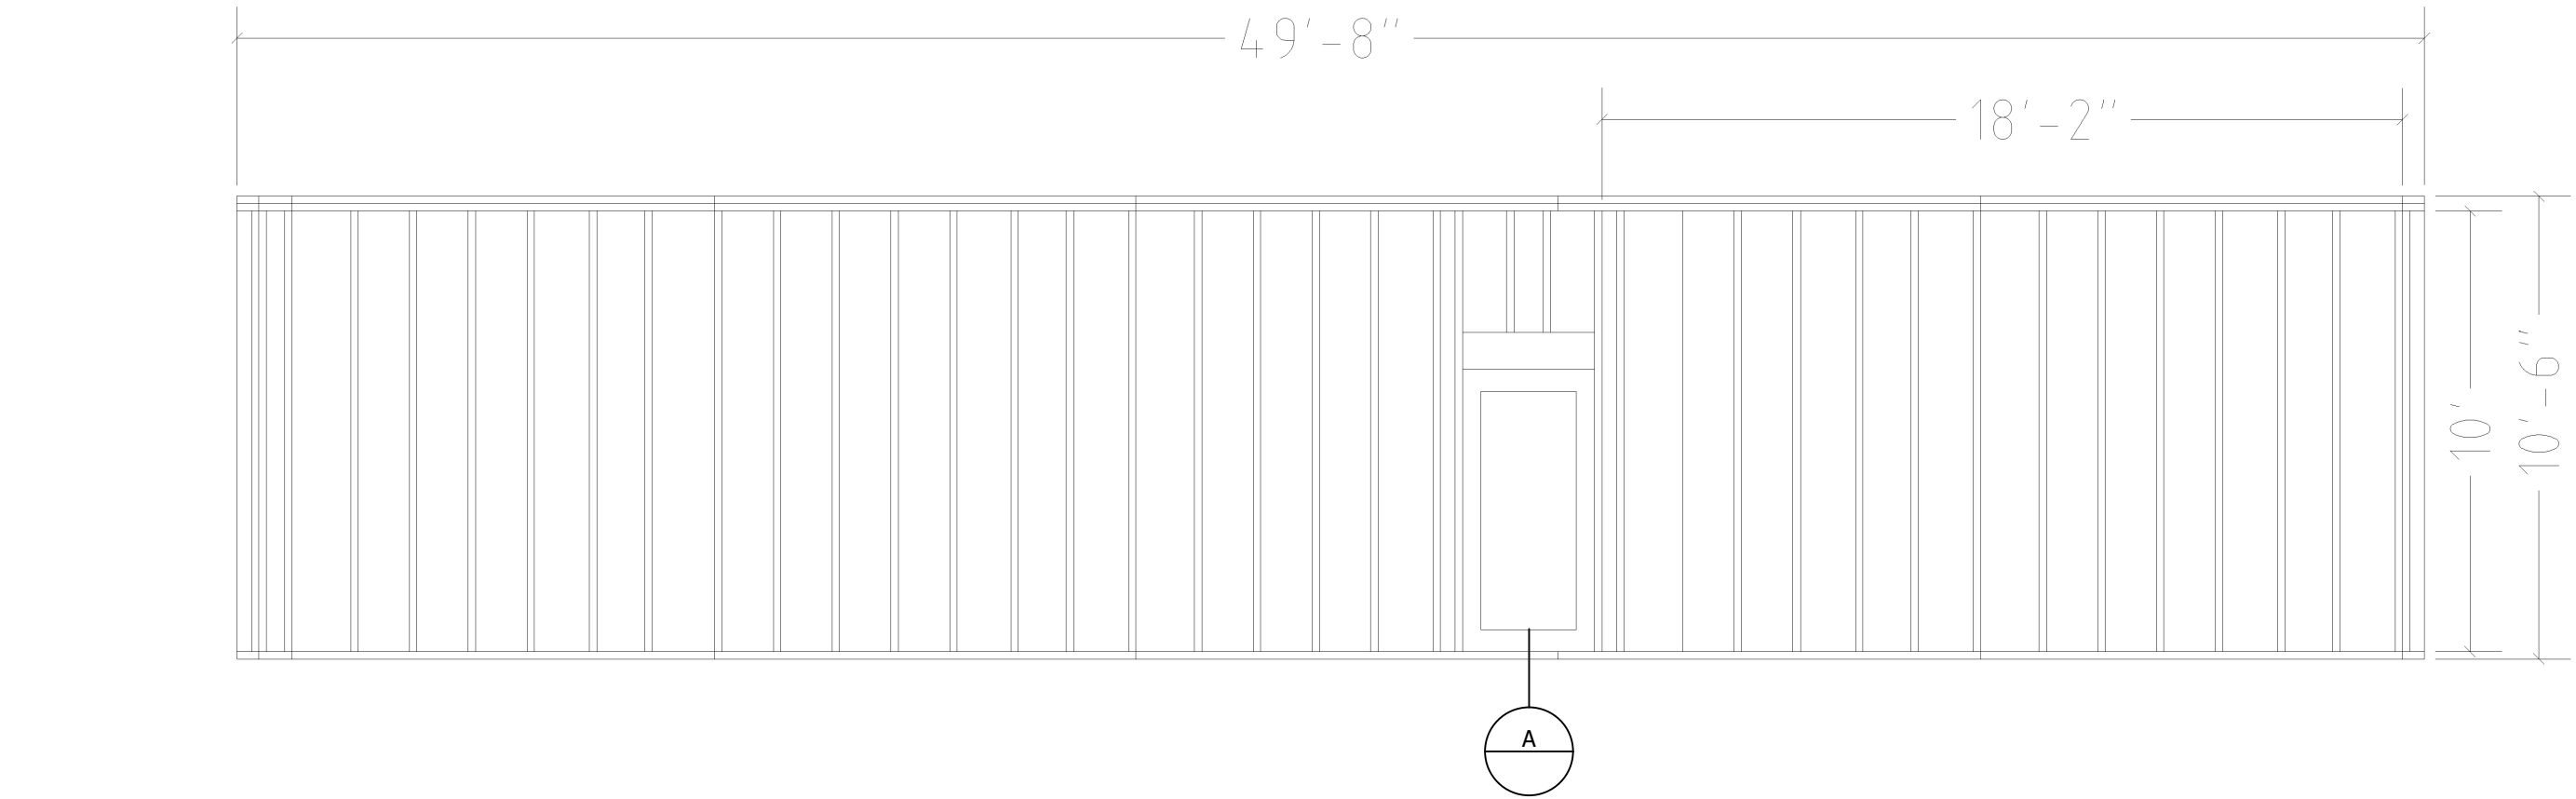


BACK WALL FRAME ELEVATION VIEW


SCALE: 1/4"=1' 0"

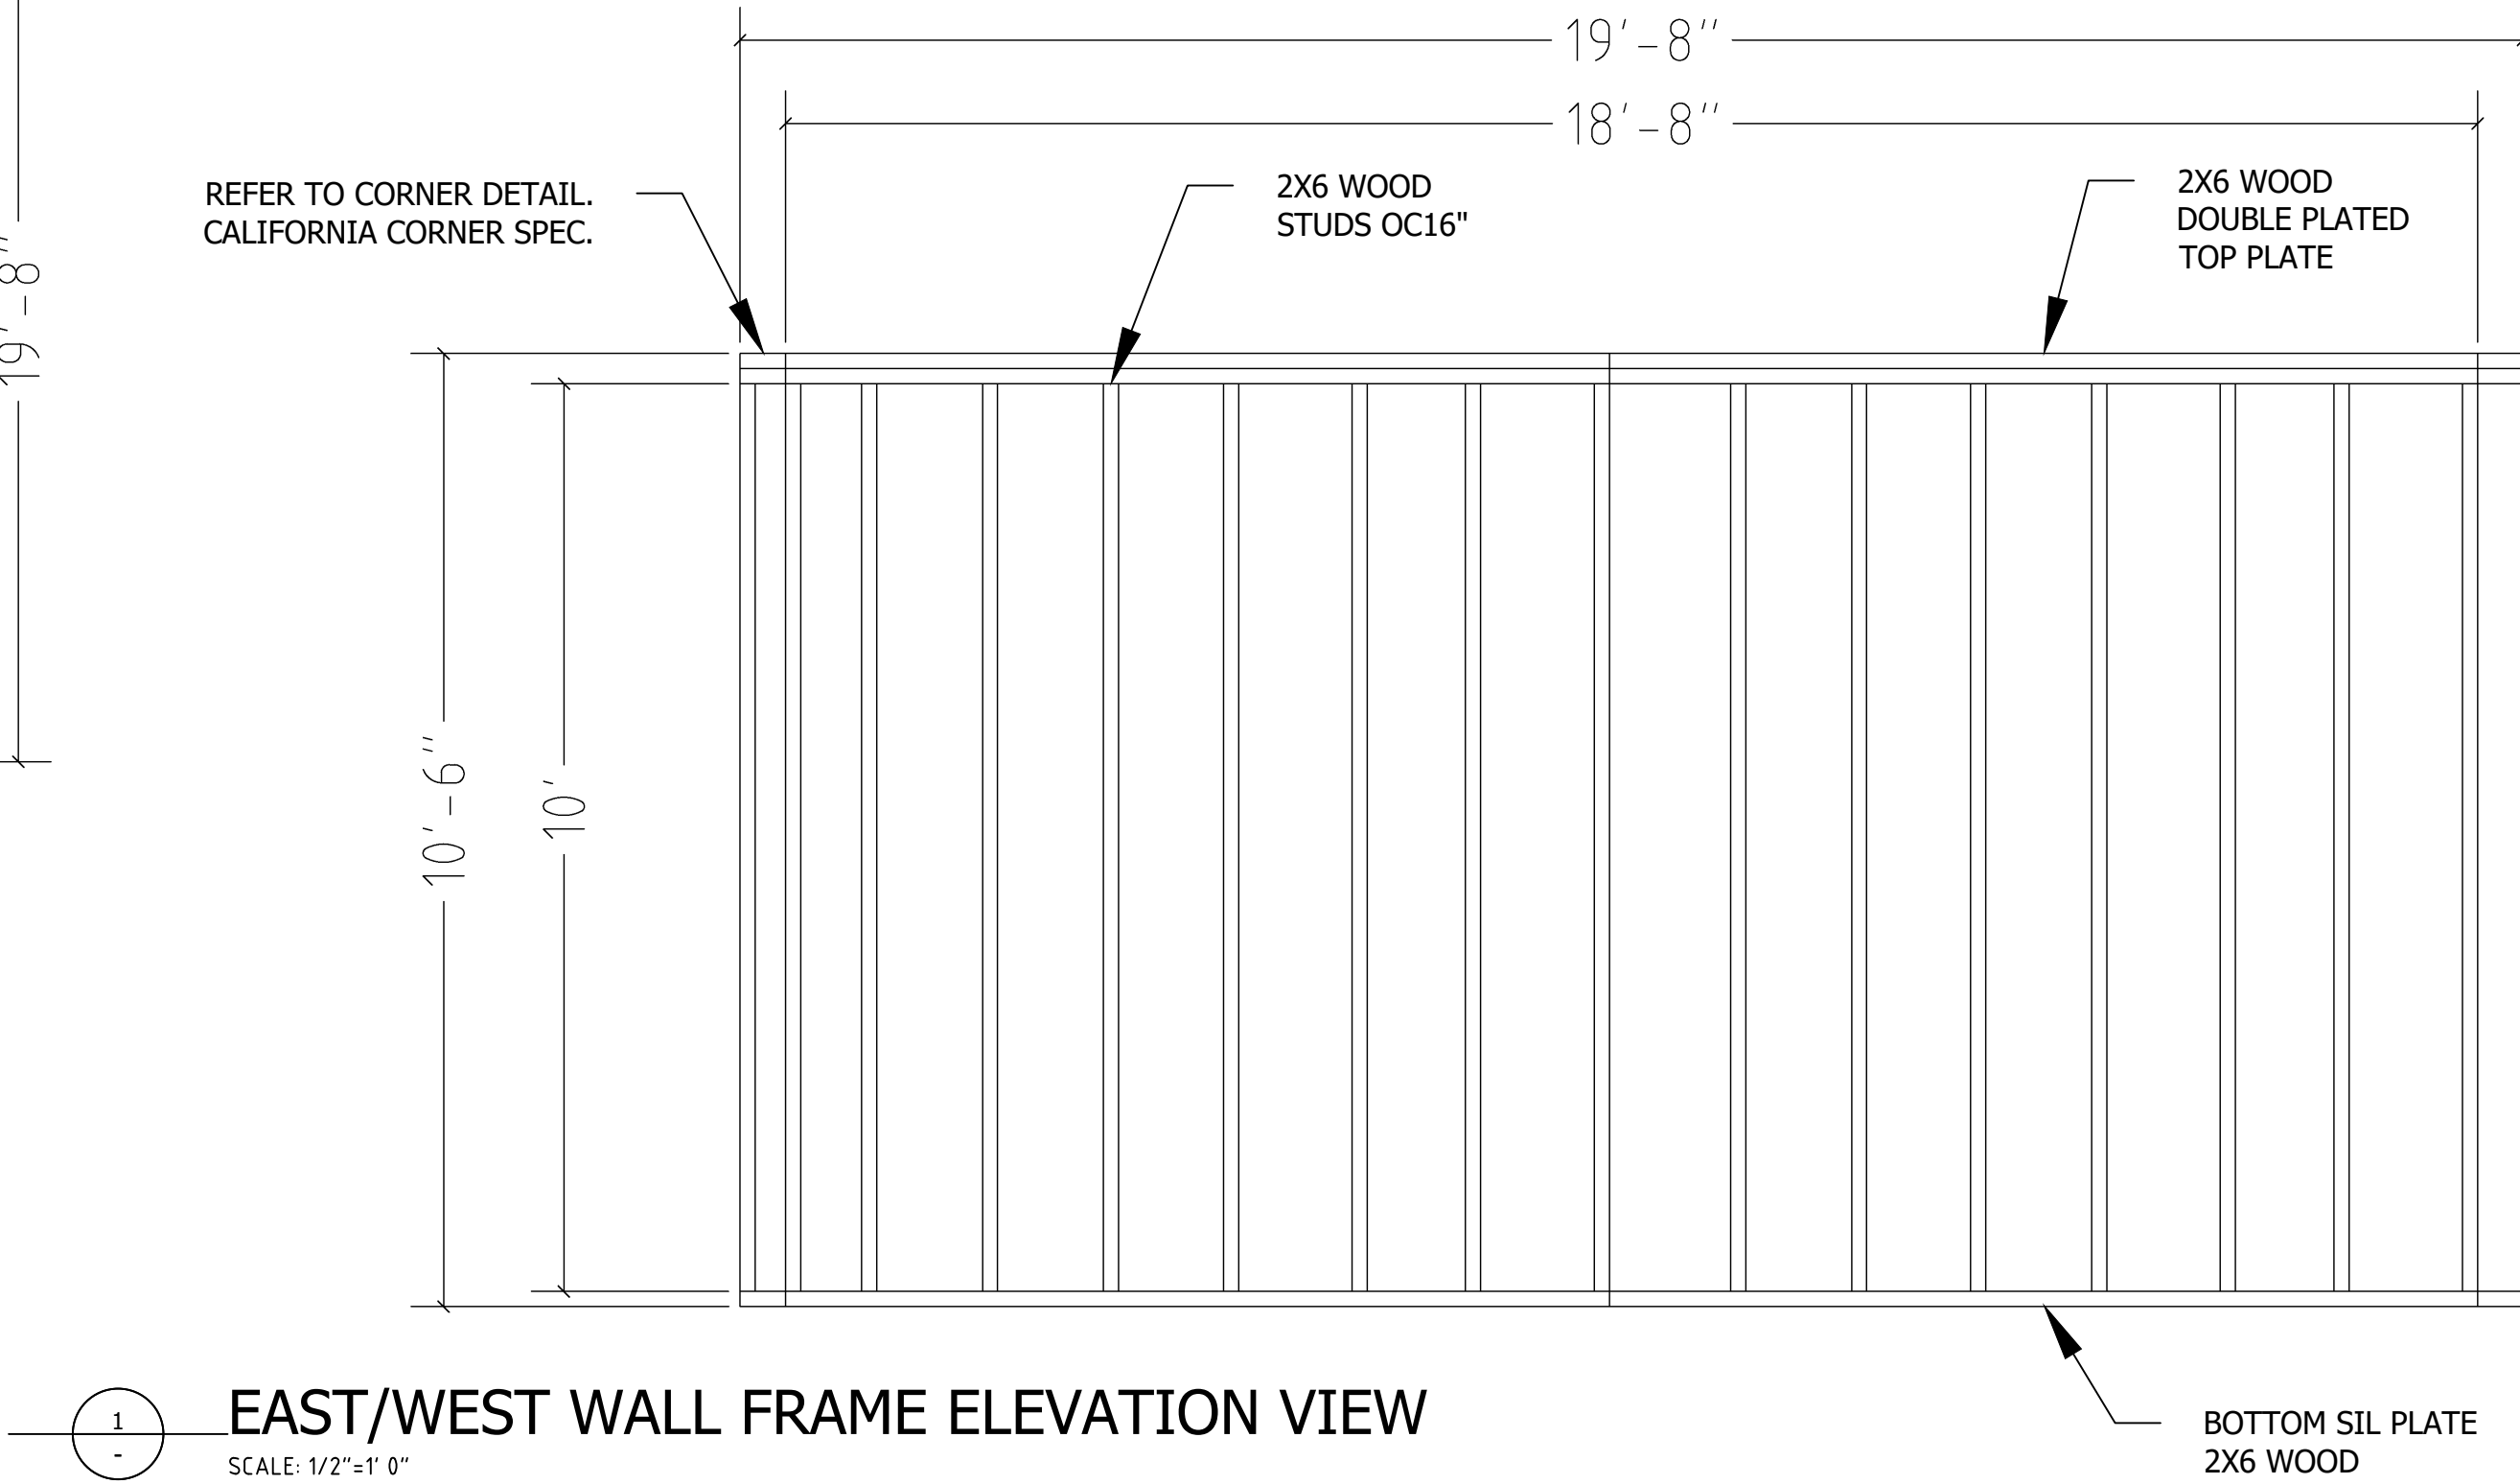


EAST/WEST WALL FRAME ELEVATION VIEW

SCALE: 1/2"=1' 0"

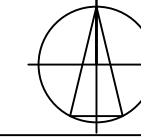
No.	Revision/Issue	Date
 CREATED BY NICK CORONA		
NEW HOUSE ADDRESS LOCATION		
PROJECT #	00000001	
SHEET SIZE	A1	
DATE	03/31/2025	
ISSUE	BUILDING CONSENT	
		
DRAWING TITLE: STRUCTURAL		
SHEET: S08	DRAWING TITLE:	

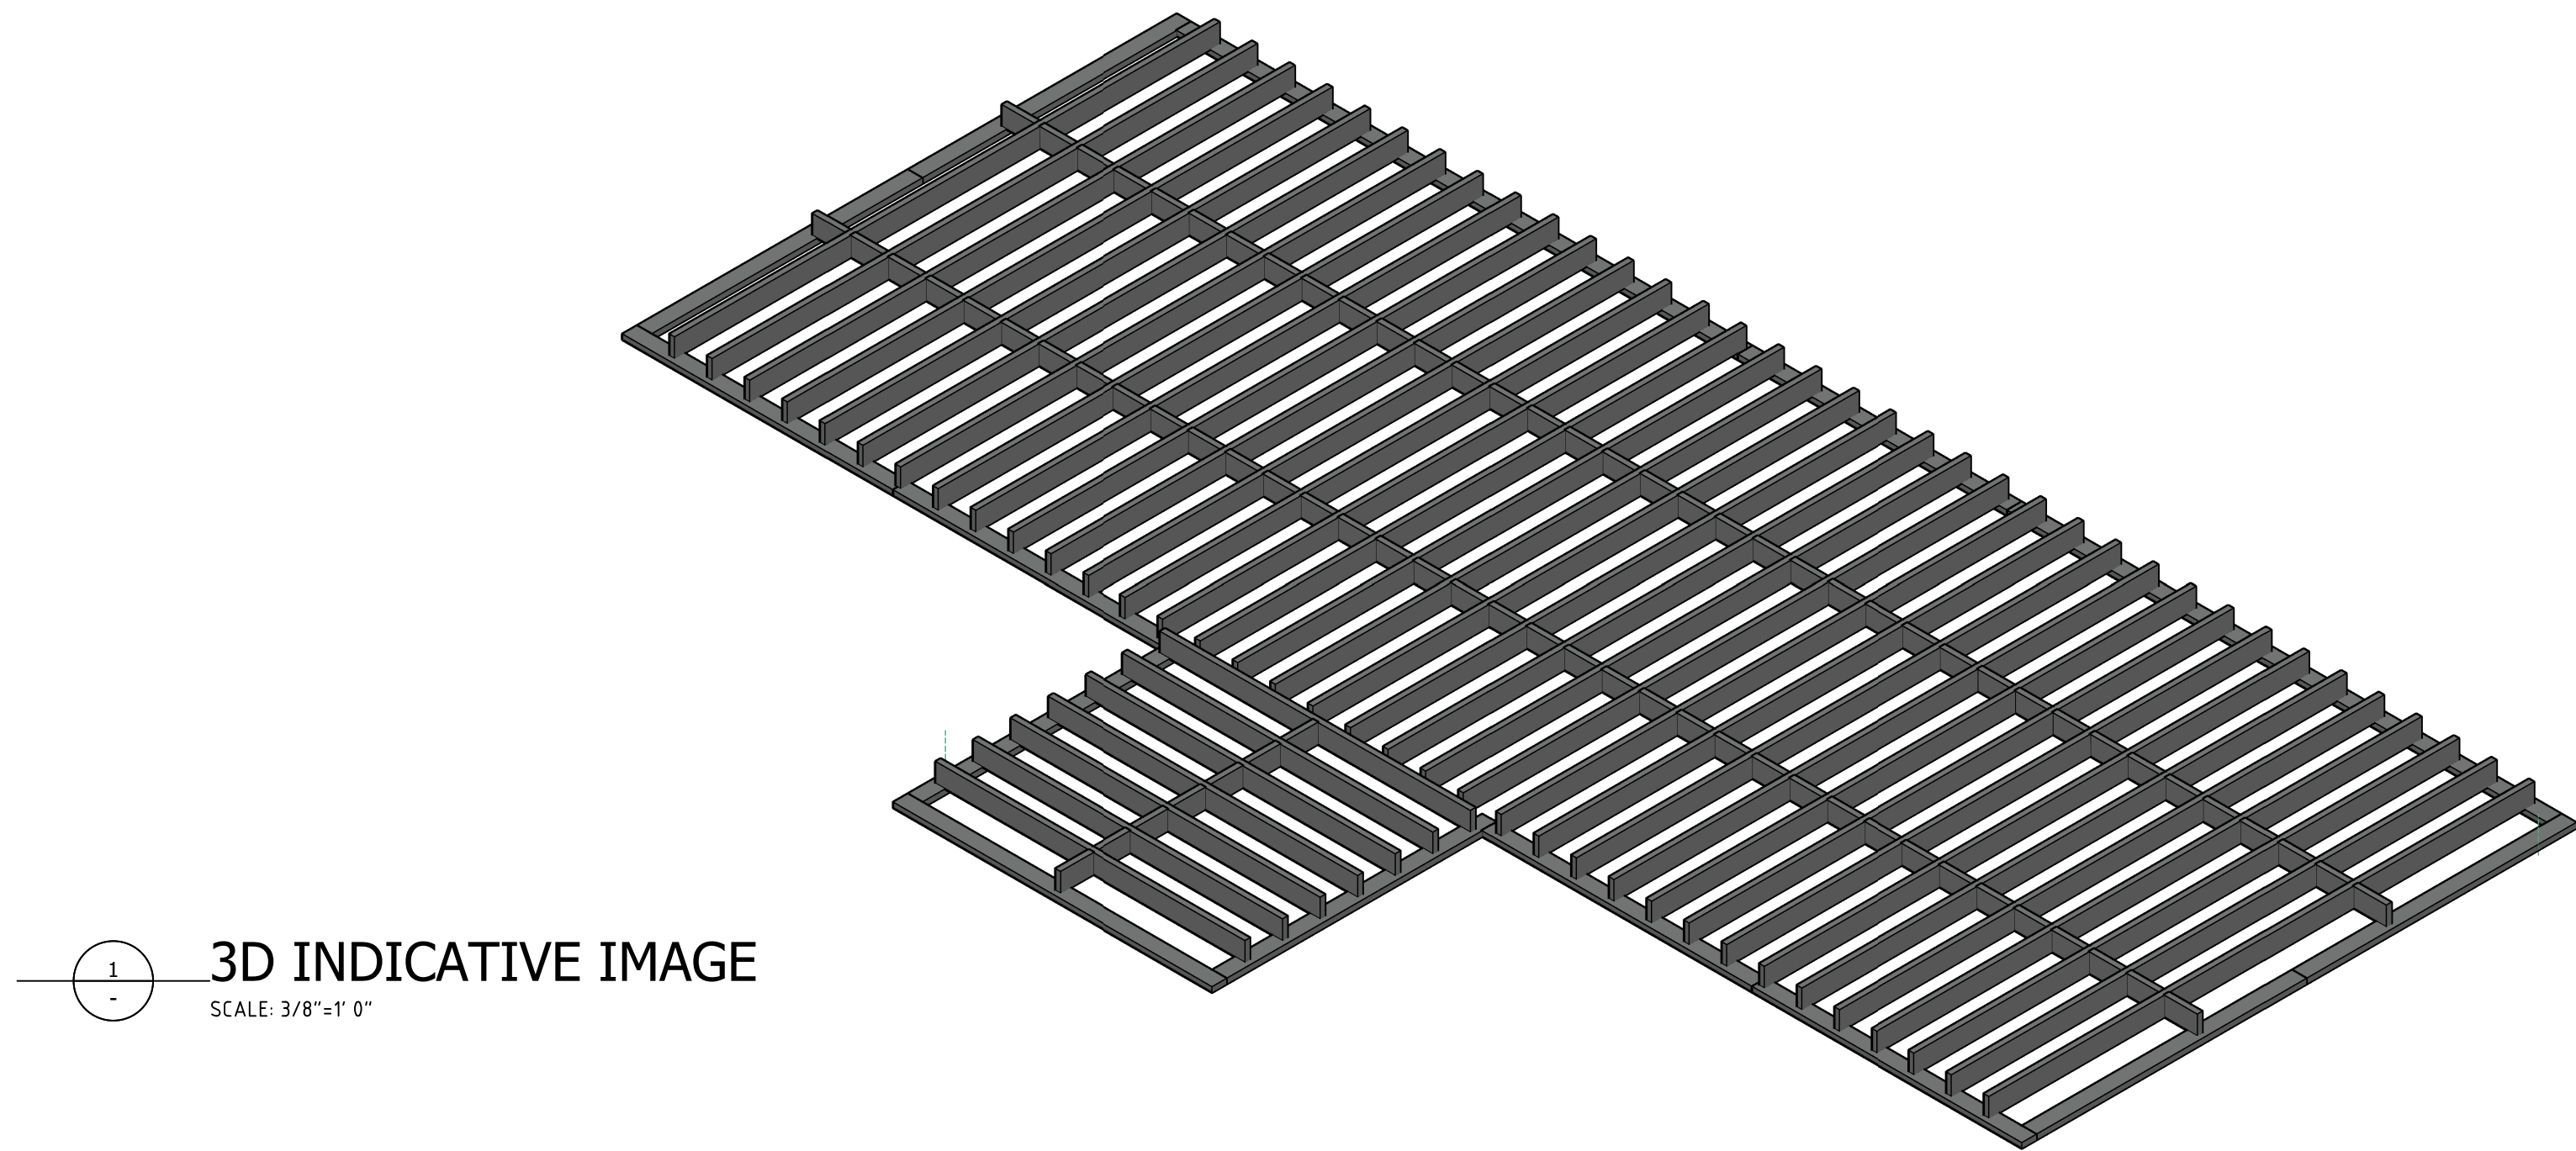

1 3D INDICATIVE IMAGE
SCALE: 3/8"=1' 0"

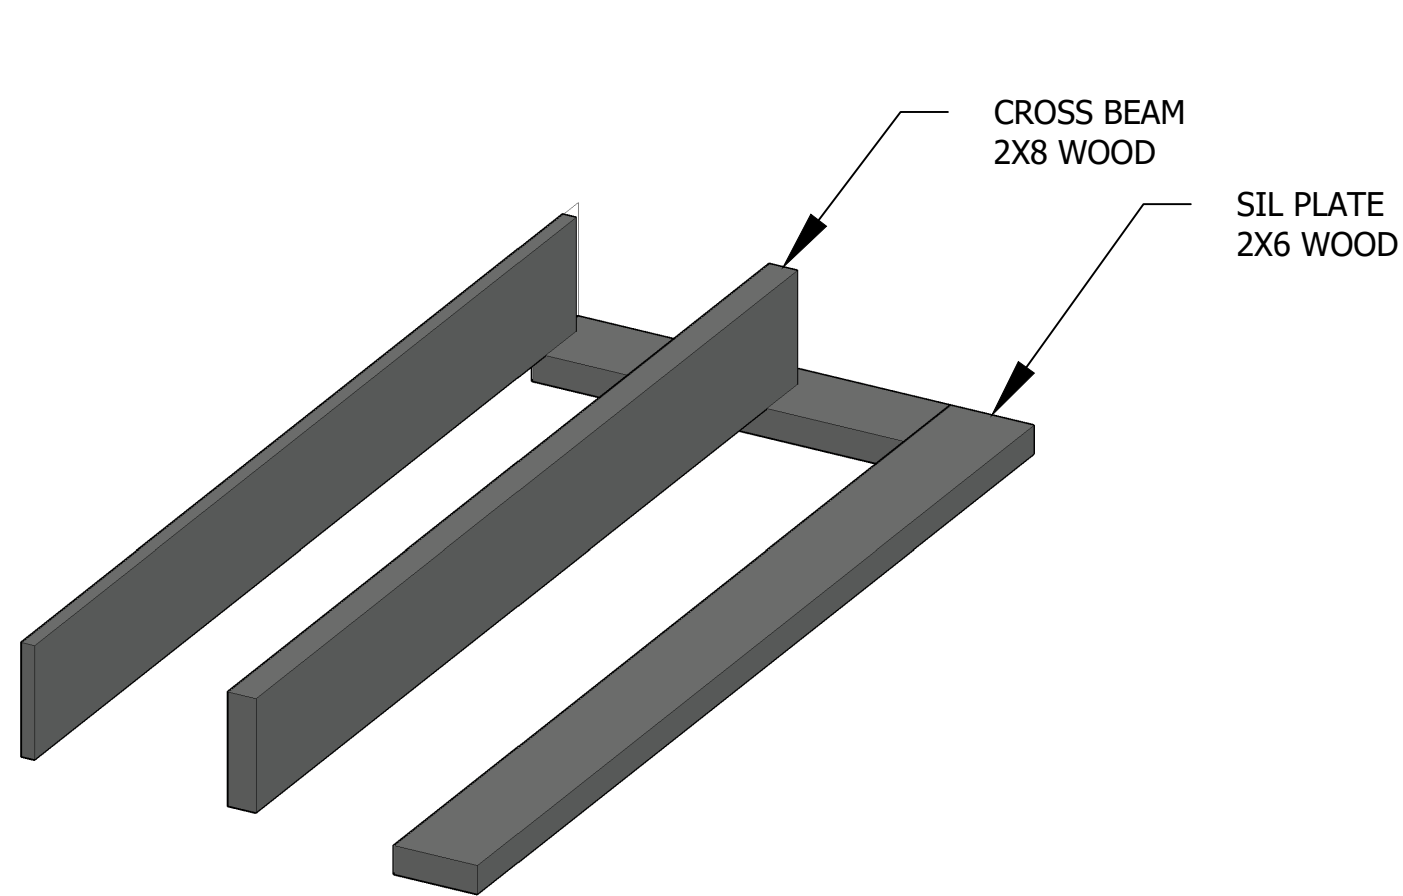


2 CORNER DETAIL VIEW
SCALE: 3/8"=1' 0"

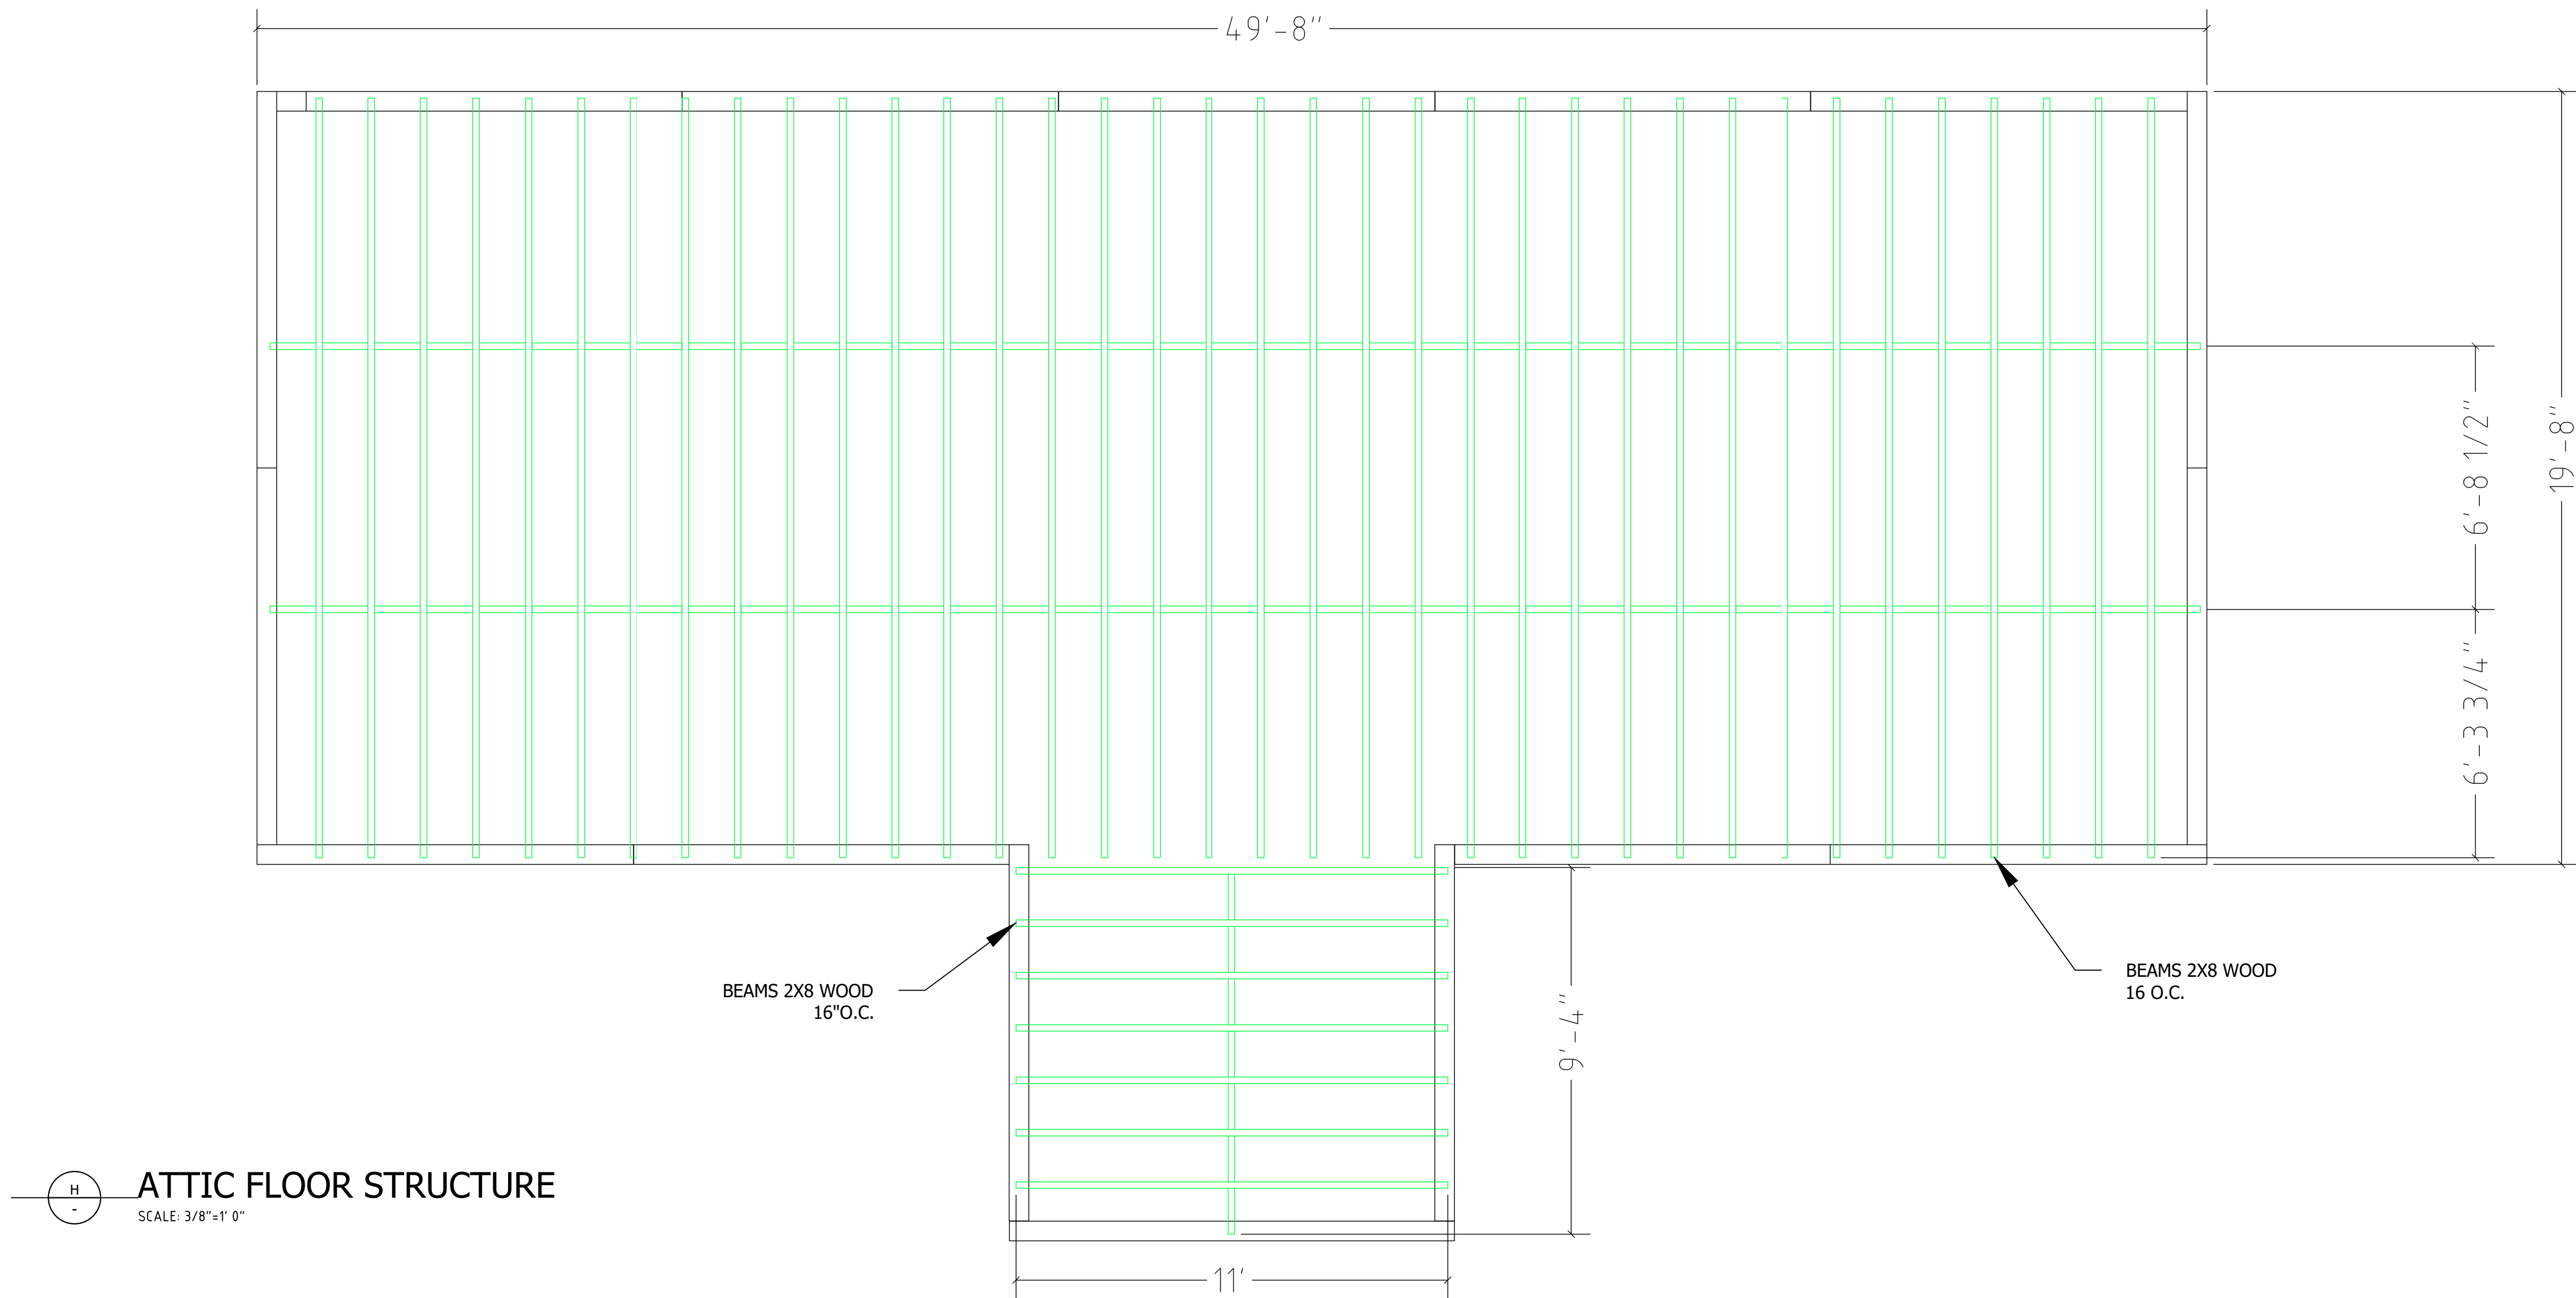


H ATTIC FLOOR STRUCTURE
SCALE: 3/8"=1' 0"


No.	Revision/Issue	Date
NEW HOUSE		
ADDRESS LOCATION		
PROJECT #	00000001	
SHEET SIZE	A1	
DATE	03/31/2025	
ISSUE	BUILDING CONSENT	
DRAWING TITLE: STRUCTURAL		
SHEET: S09		

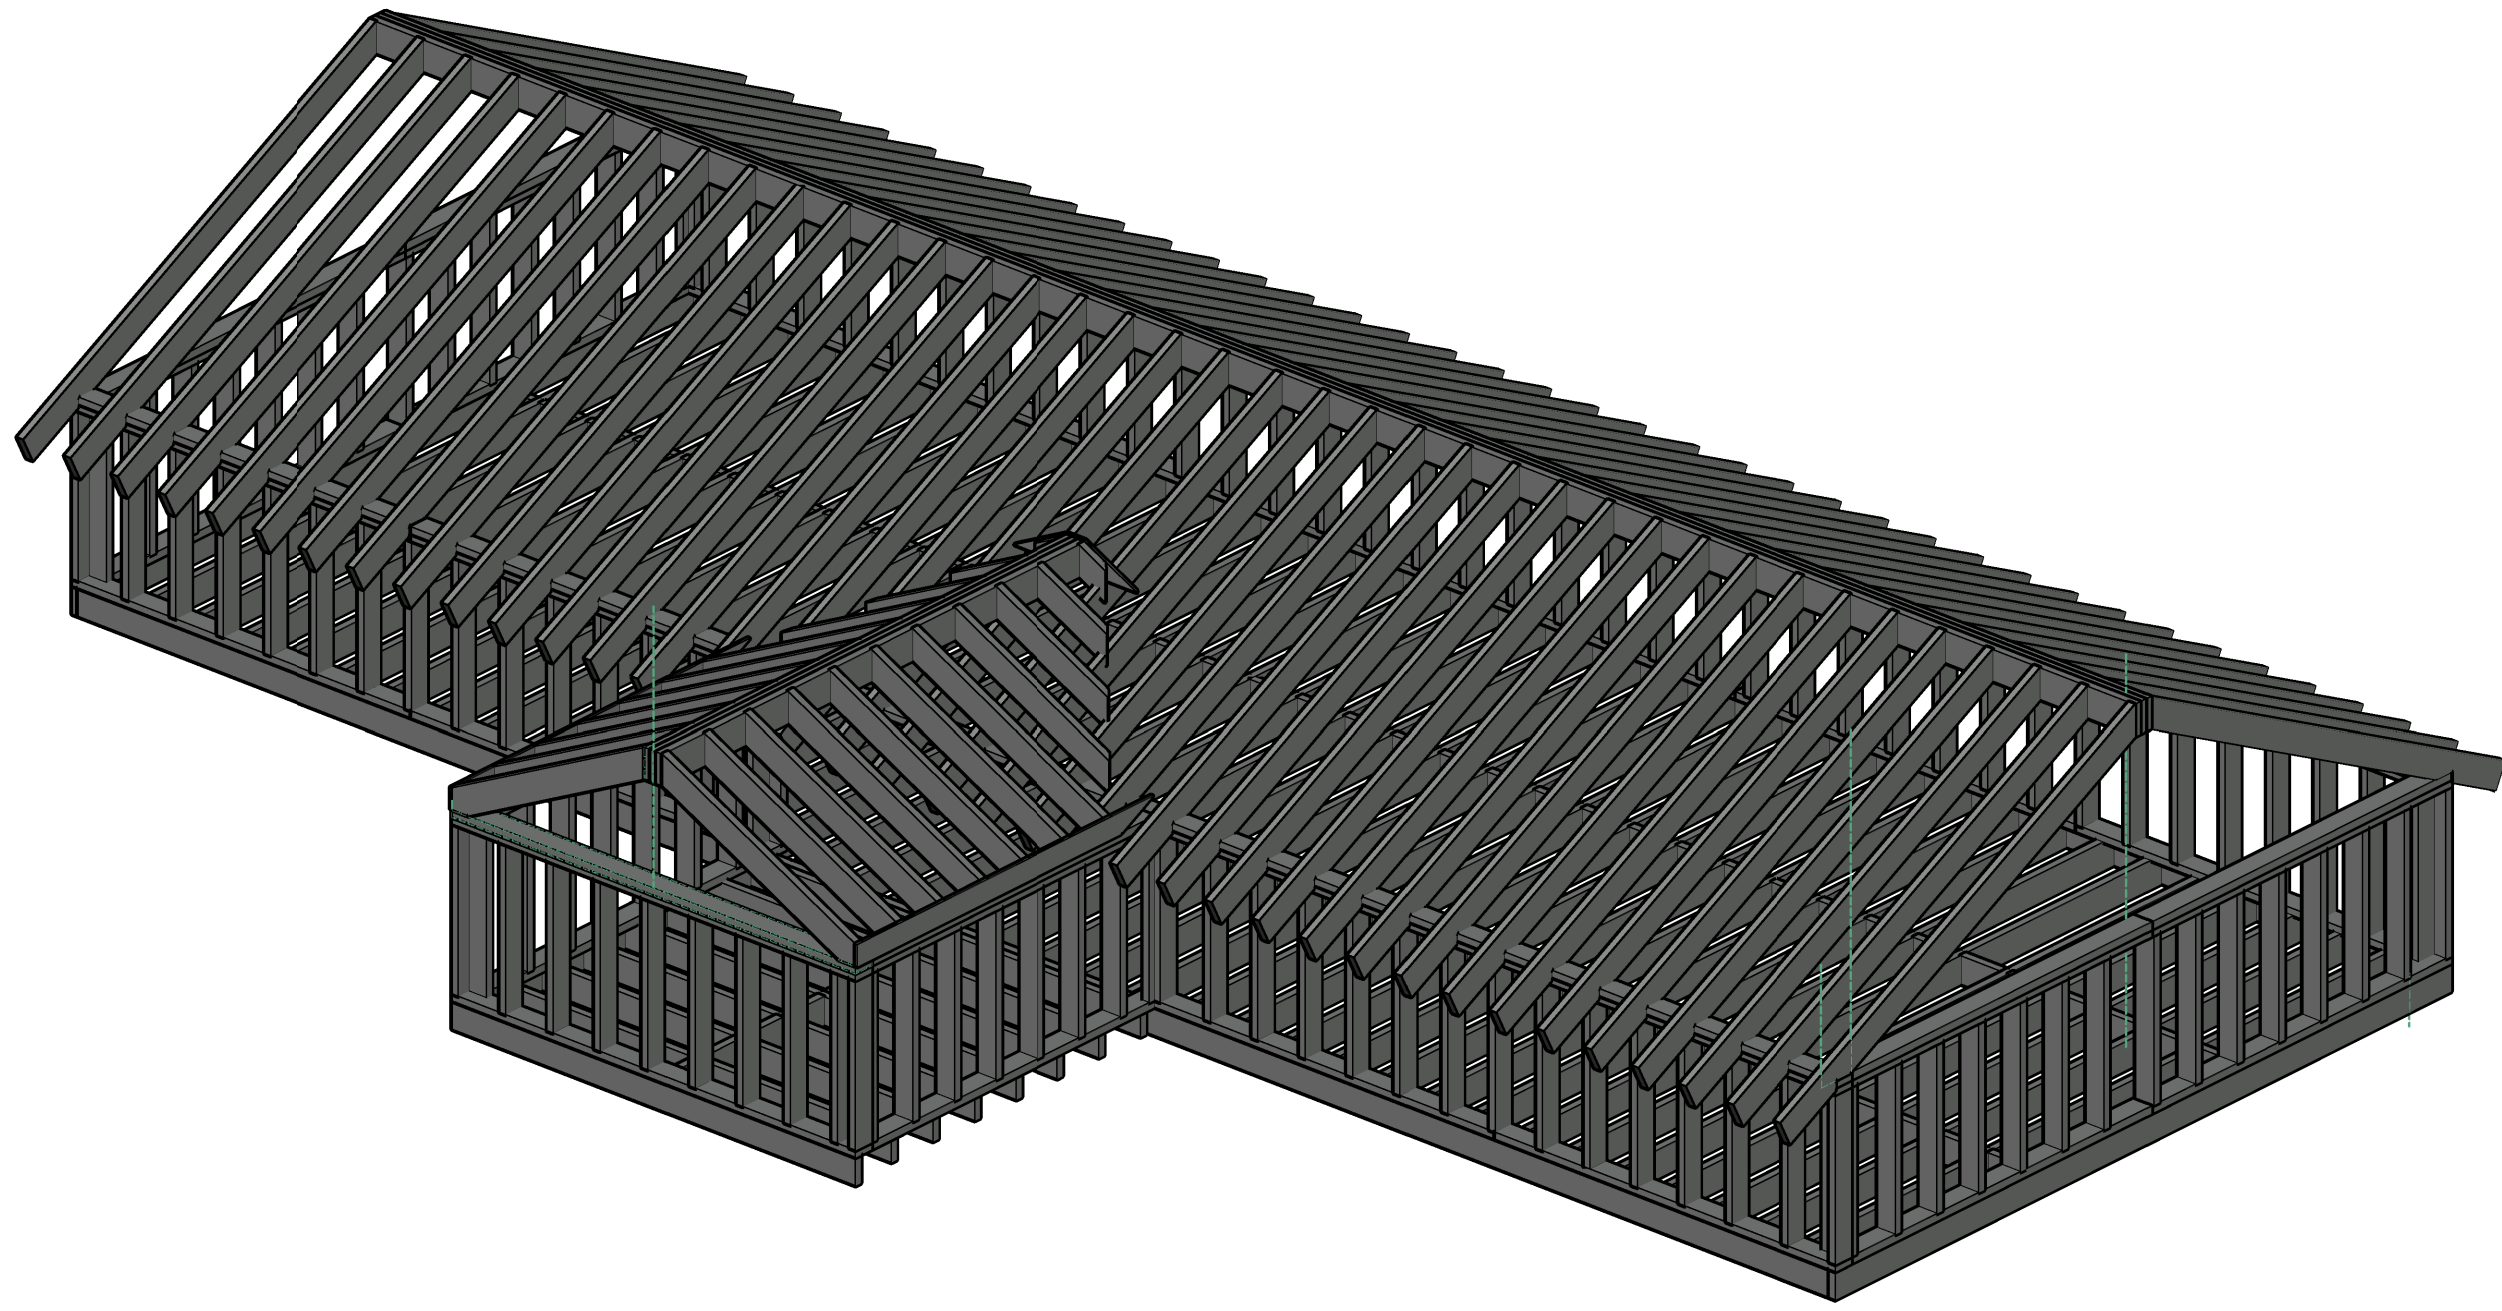


1 3D INDICATIVE IMAGE
SCALE: 3/8"=1' 0"

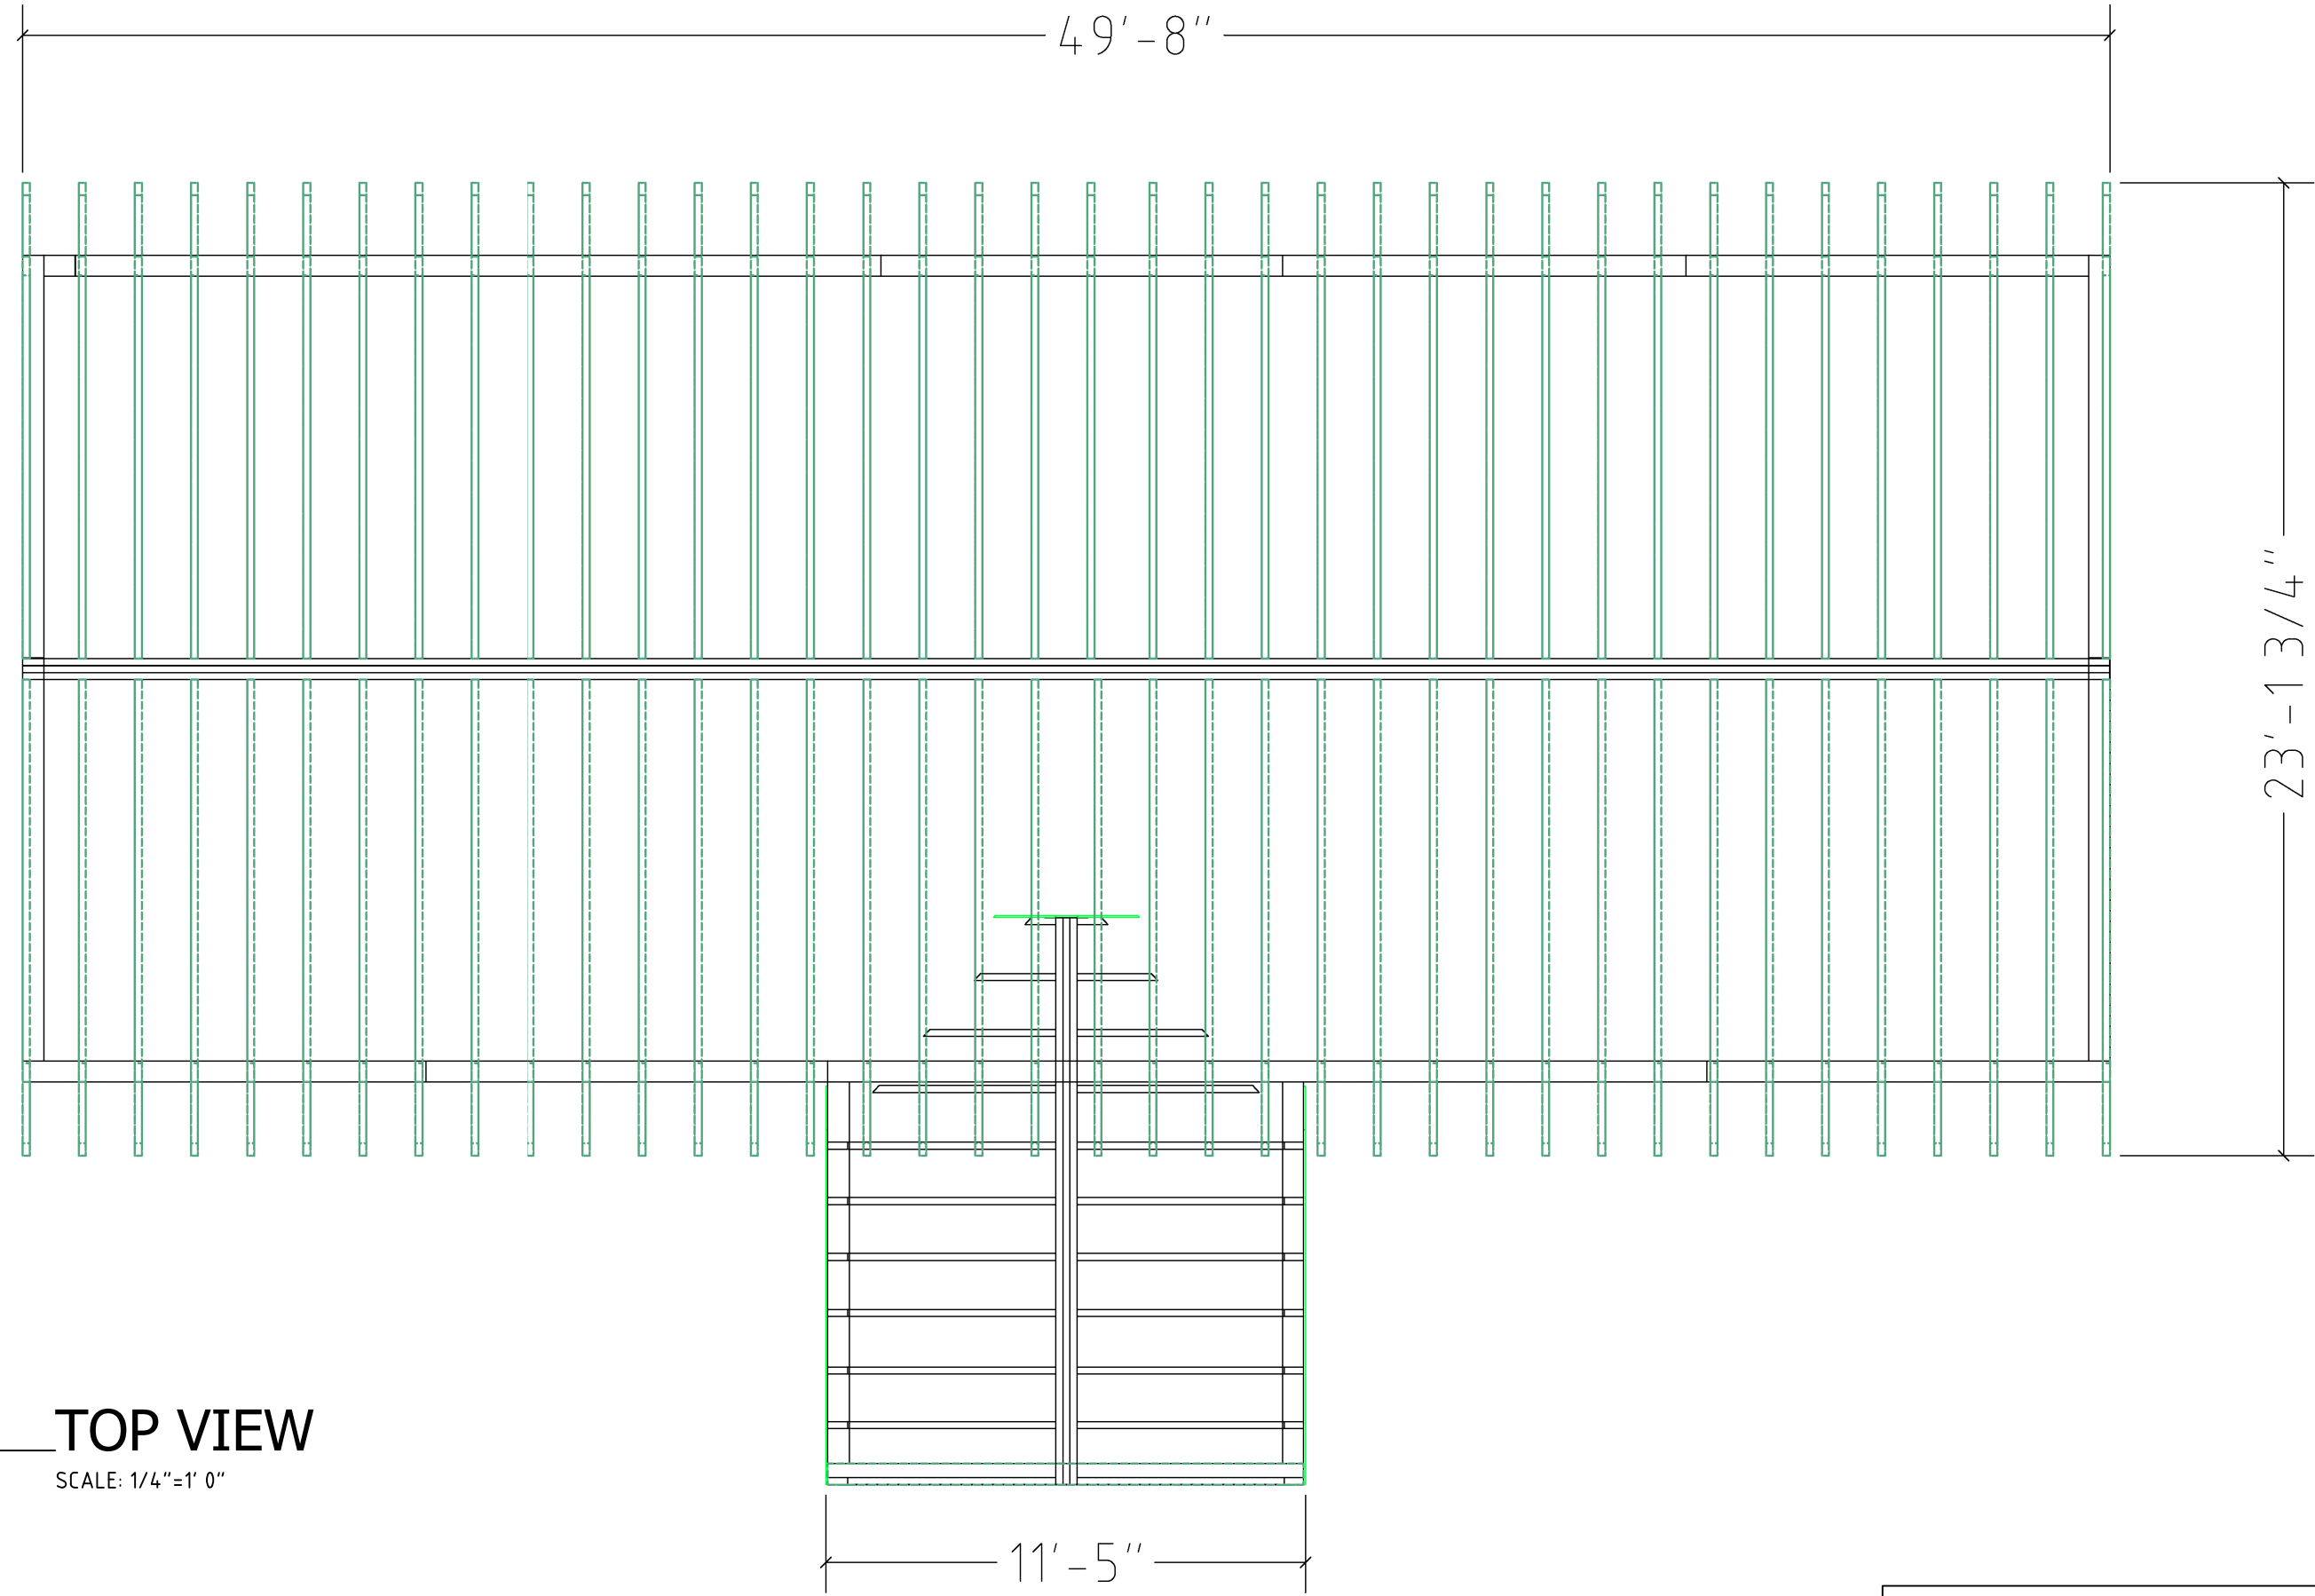


2 TOP VIEW
SCALE: 1/4"=1' 0"

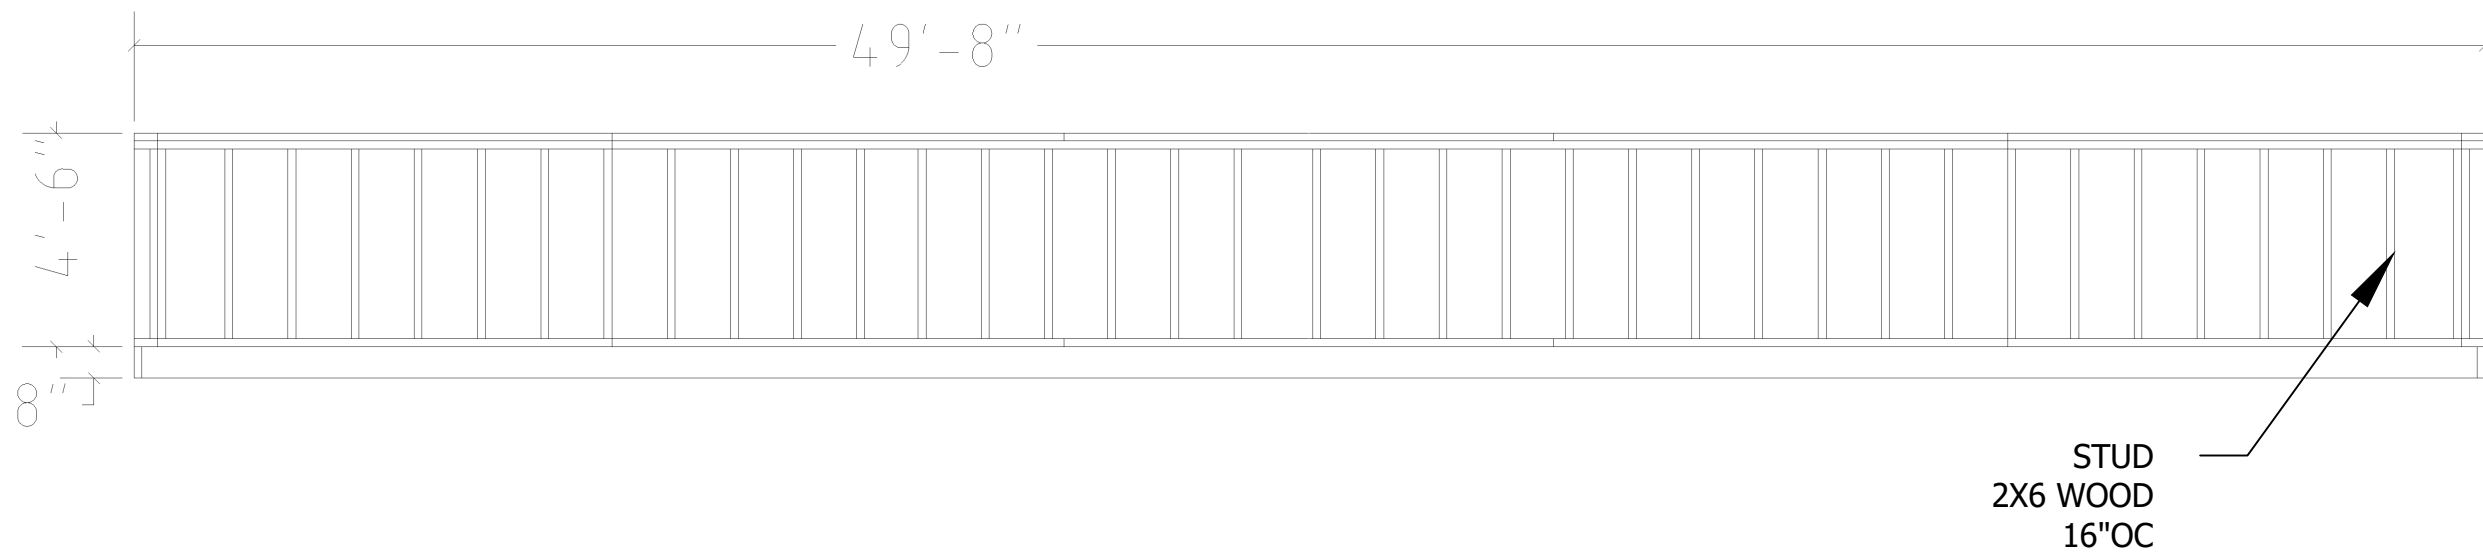


3 ATTIC WALL STRUCTURE
SCALE: 1/4"=1' 0"

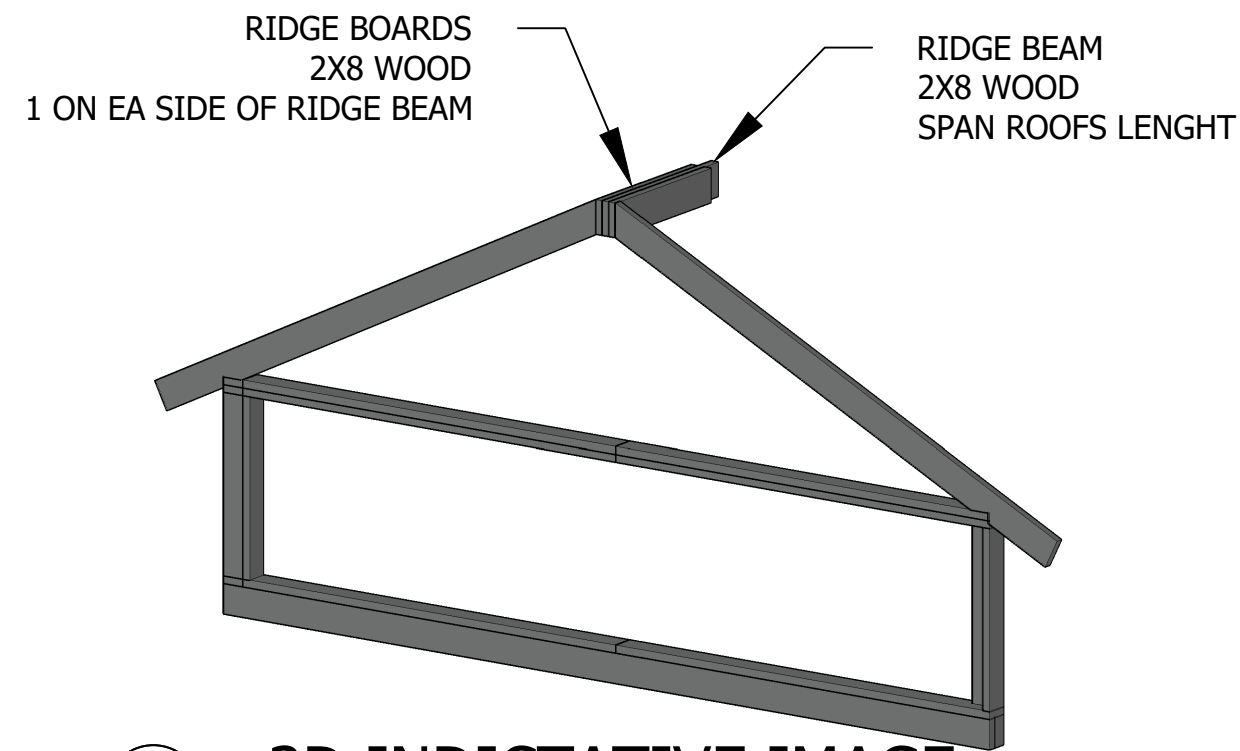


1-2 3D INDICATIVE IMAGE
SCALE: 1/4"=1' 0"

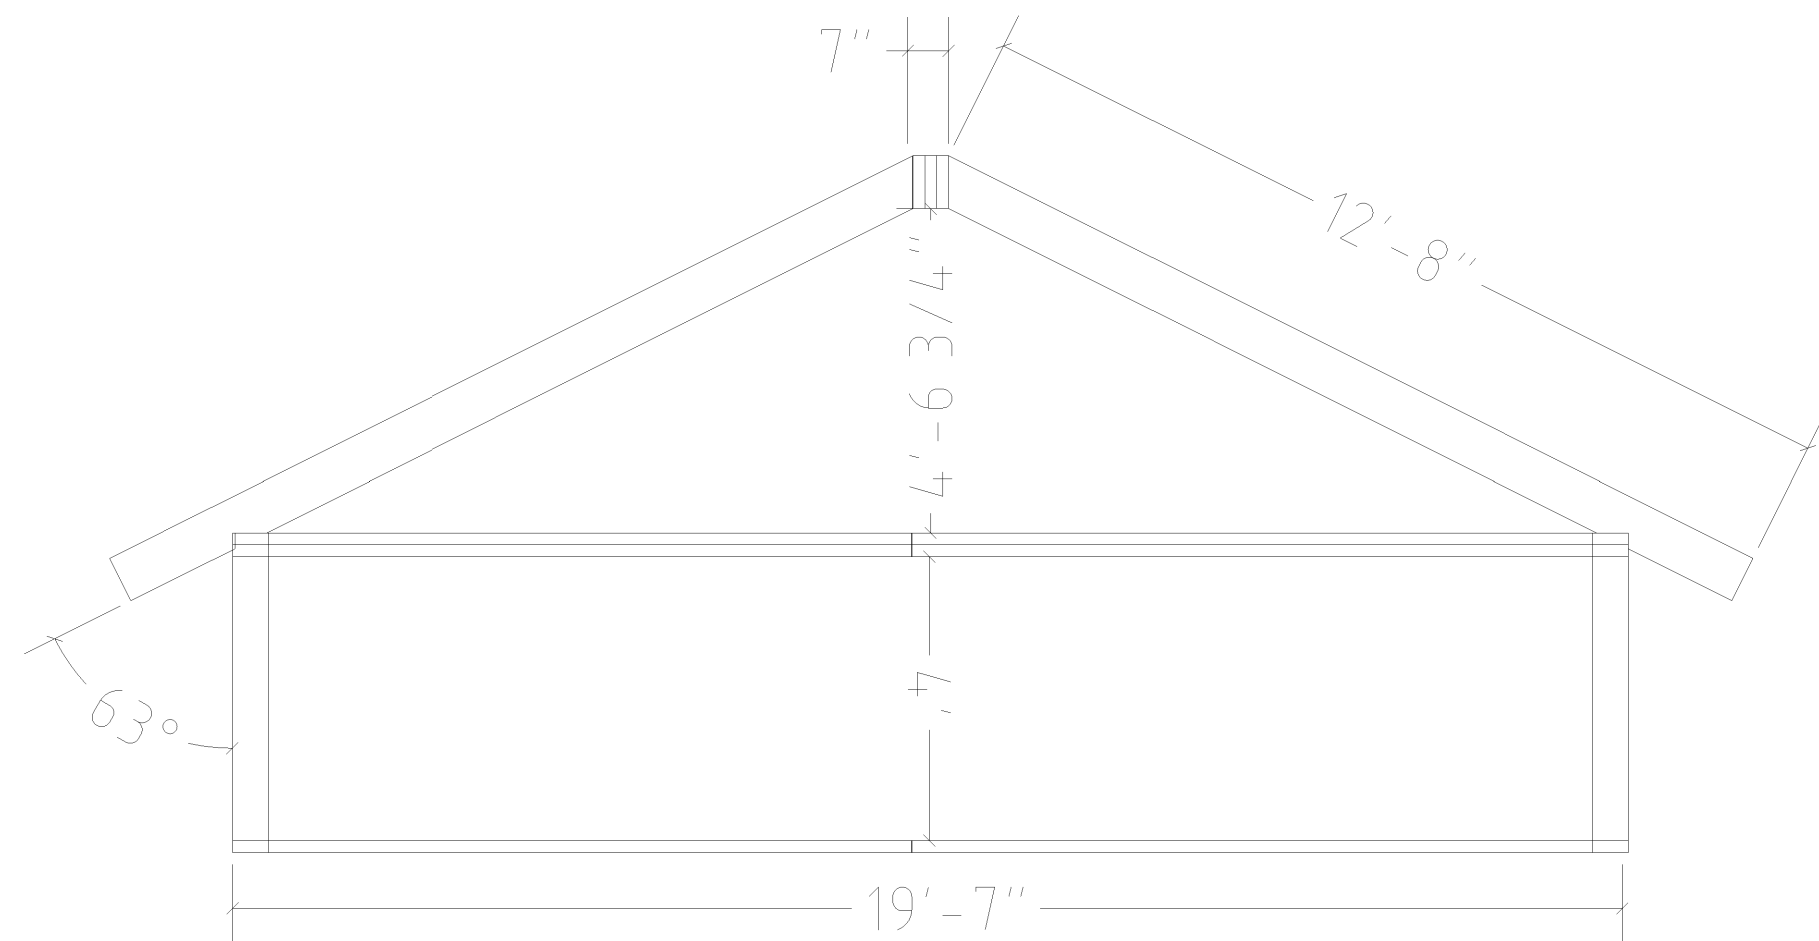



1-3 ATTIC FLOOR STRUCTURE
SCALE: 3/8"=1' 0"

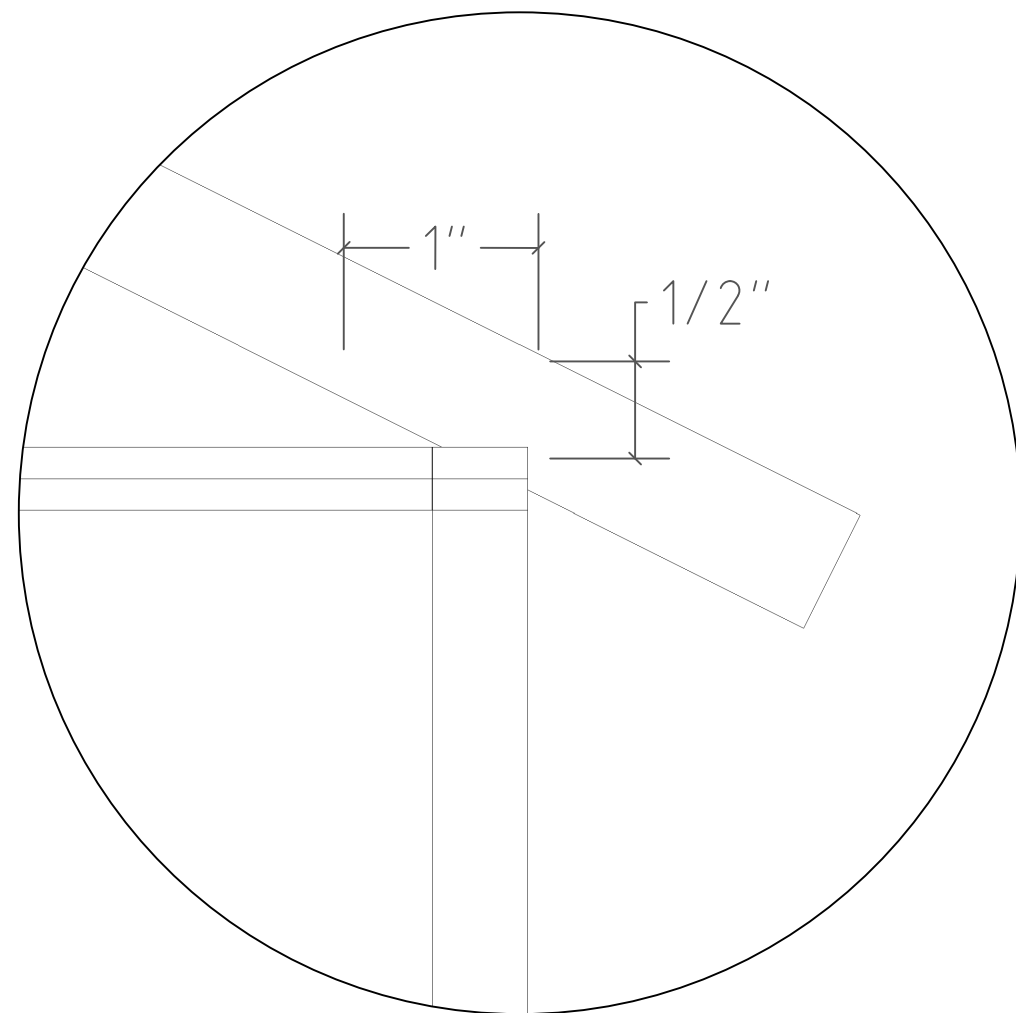

1-4 RAFTER NOTCH CUT

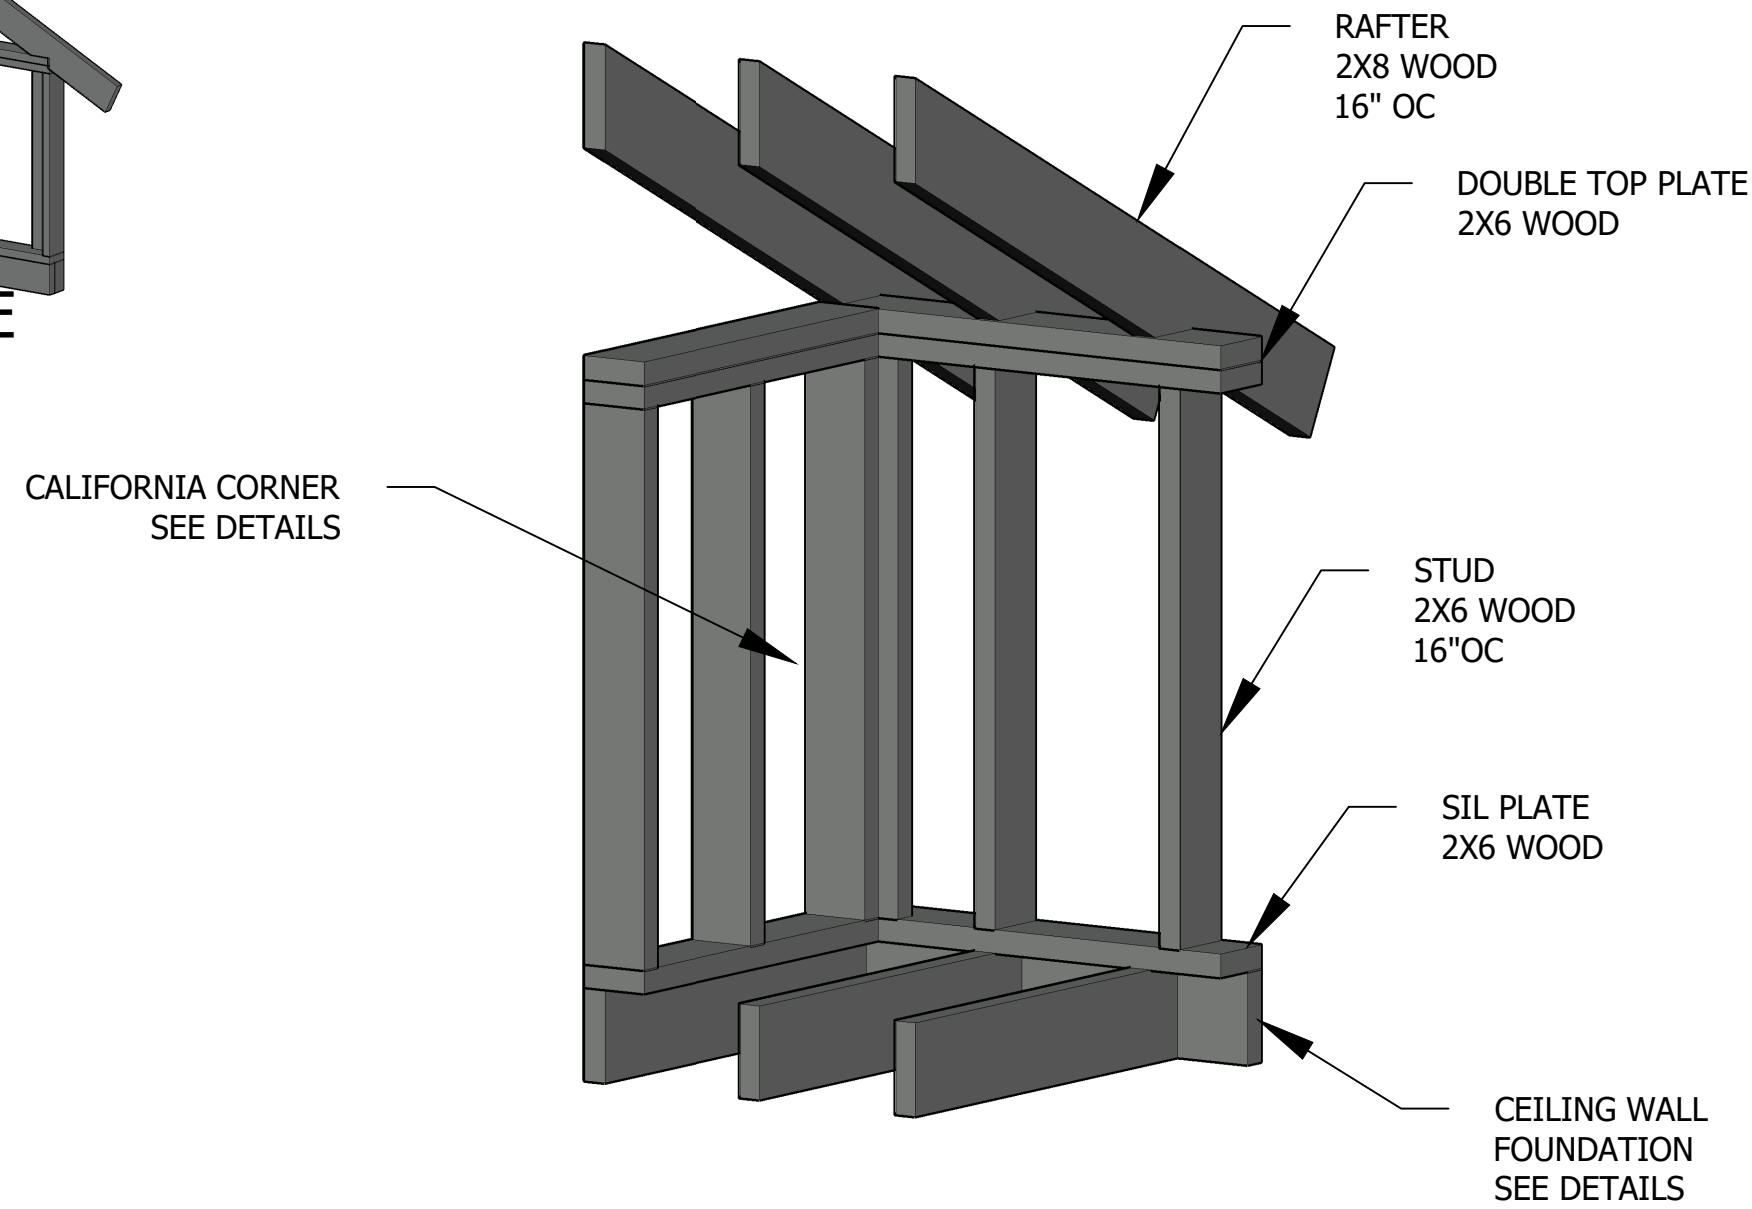

H ATTIC WALL & ROOF STRUCTURE
SCALE: 3/8"=1' 0"

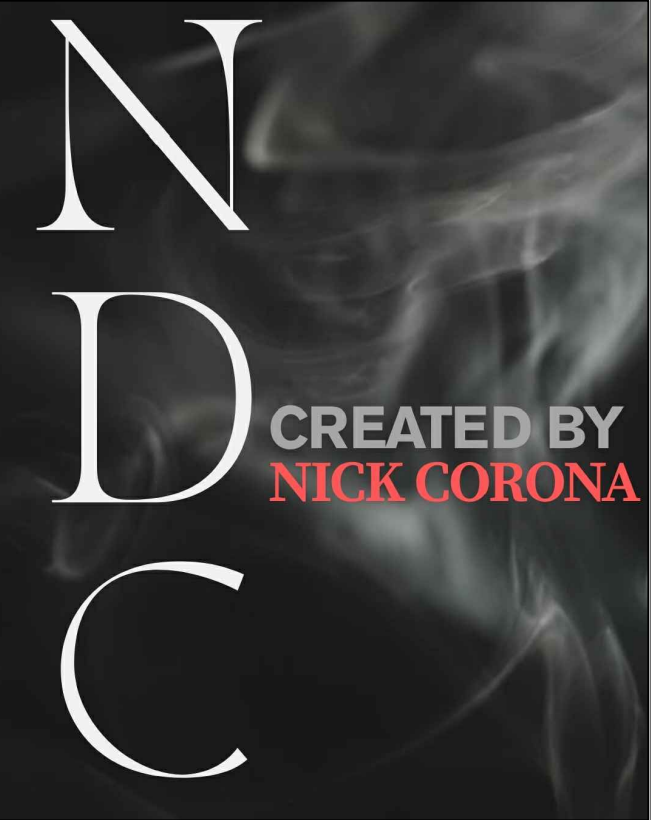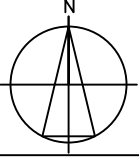No.	Revision/Issue	Date
 CREATED BY NICK CORONA		
NEW HOUSE ADDRESS LOCATION		
PROJECT #	00000001	
SHEET SIZE	A1	
DATE	03/31/2025	
ISSUE	BUILDING CONSENT	
		
DRAWING TITLE: STRUCTURAL		
SHEET: S10		
DRAWING TITLE:		